



SITE SECTION A-A

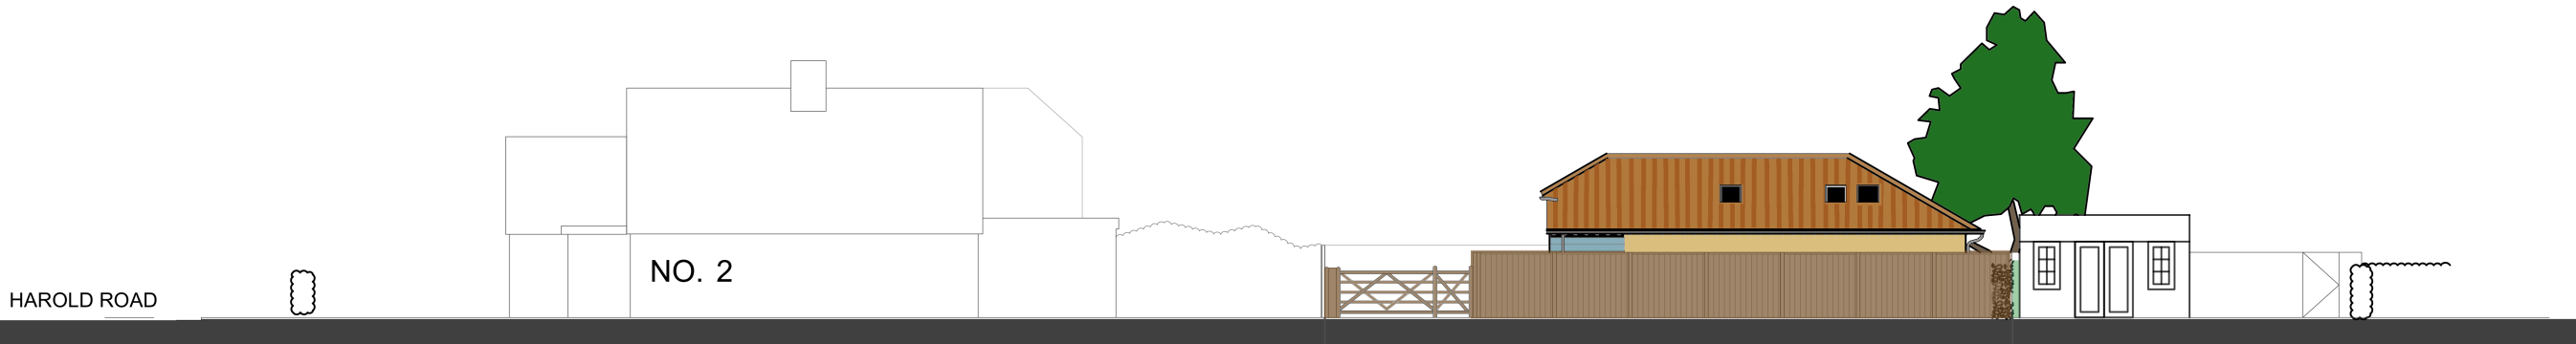

SITE SECTION B-B



SITE SECTION C-C

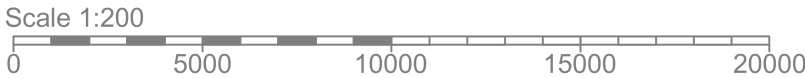

KEY PLAN
NTS



Ref.	Description	Date
-	-	-

Hazel Butler Architects Hazel Butler DIPARCH ARB 24 Nightingale Close Rowlands Castle T:023 92413680	PROJECT 45 RAILS LAND, HAYLING ISLAND	CLIENT MR B SYMMONDS
SHEET RENDERED SITE SECTIONS	Date 09-02-2021	Project number 09-20
CODE STATUS SUITABILITY DESCRIPTION PURPOSE OF ISSUE CLIENT	Drawn by hb	Scale (@ A3) 1 : 200
	Checked by HB	DRAWING NUMBER 09-20-DR-A-104
		REV -