



 

ROOF PLAN

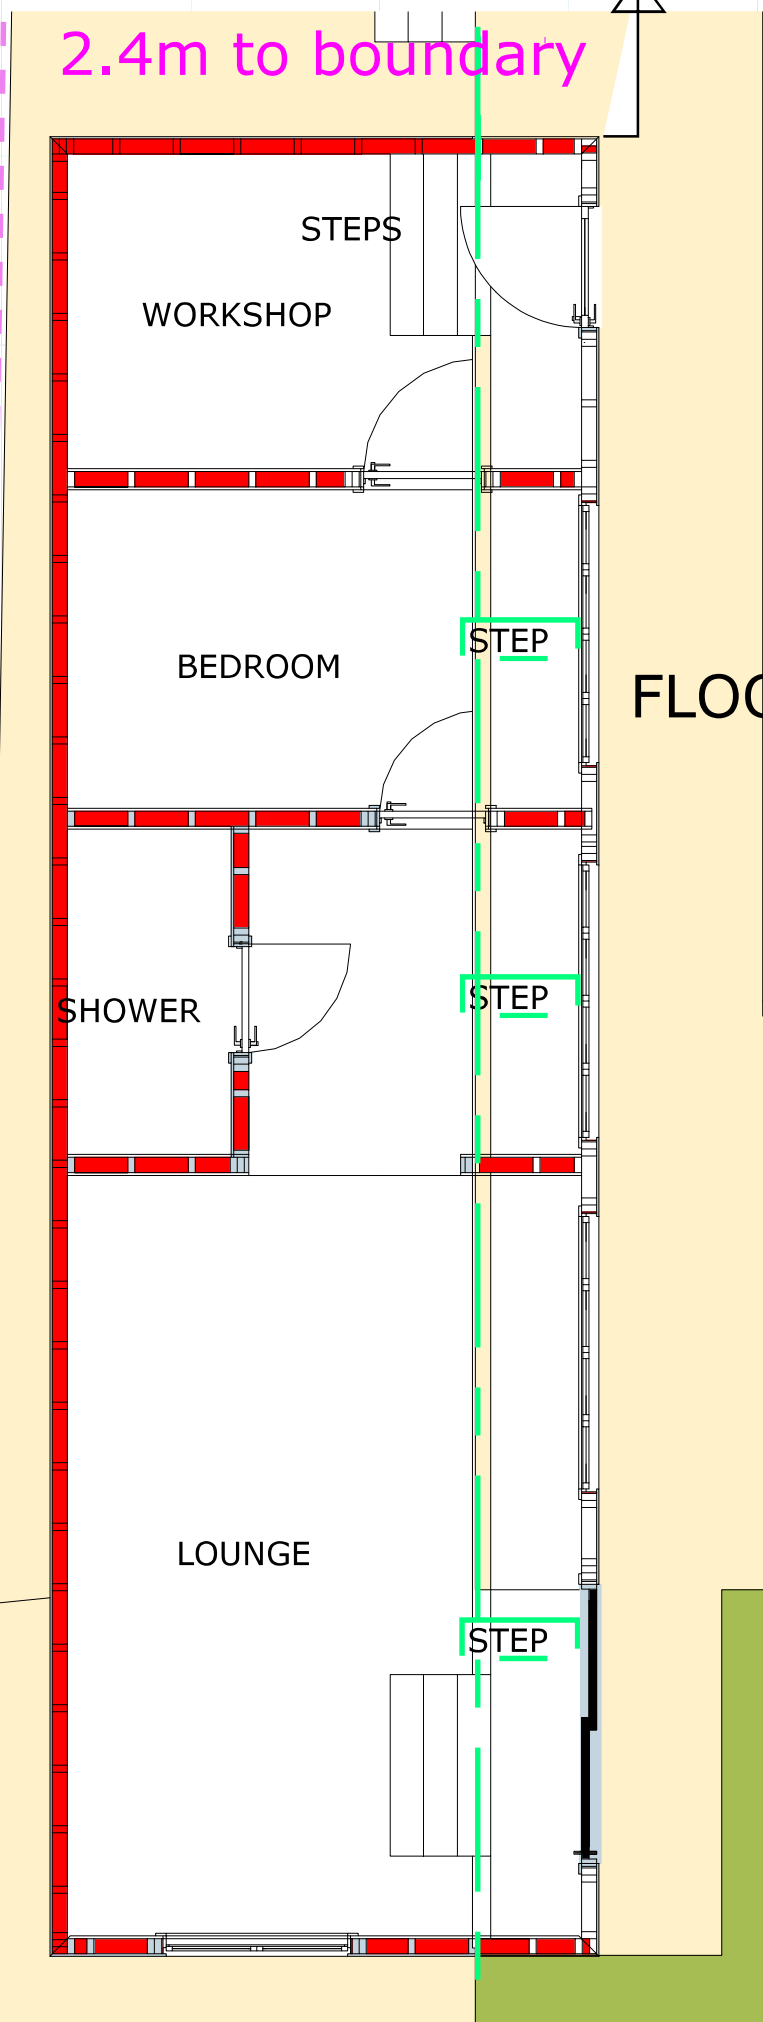

2.4m to boundary

STEPS

WORKSHOP

BEDROOM

STEP

SHOWER

STEP

LOUNGE

STEP

FLOOR PLAN

SCALE BAR 1:50

5.00 m

