


No 7 BROCKHAMPTON LANE, HAVANT. PO9 1NU

PROPOSED NEW ACCESS, NEW GARDEN WALL, and WALL AND GATE



EXISTING ROAD (WEST) ELEVATION 1:100

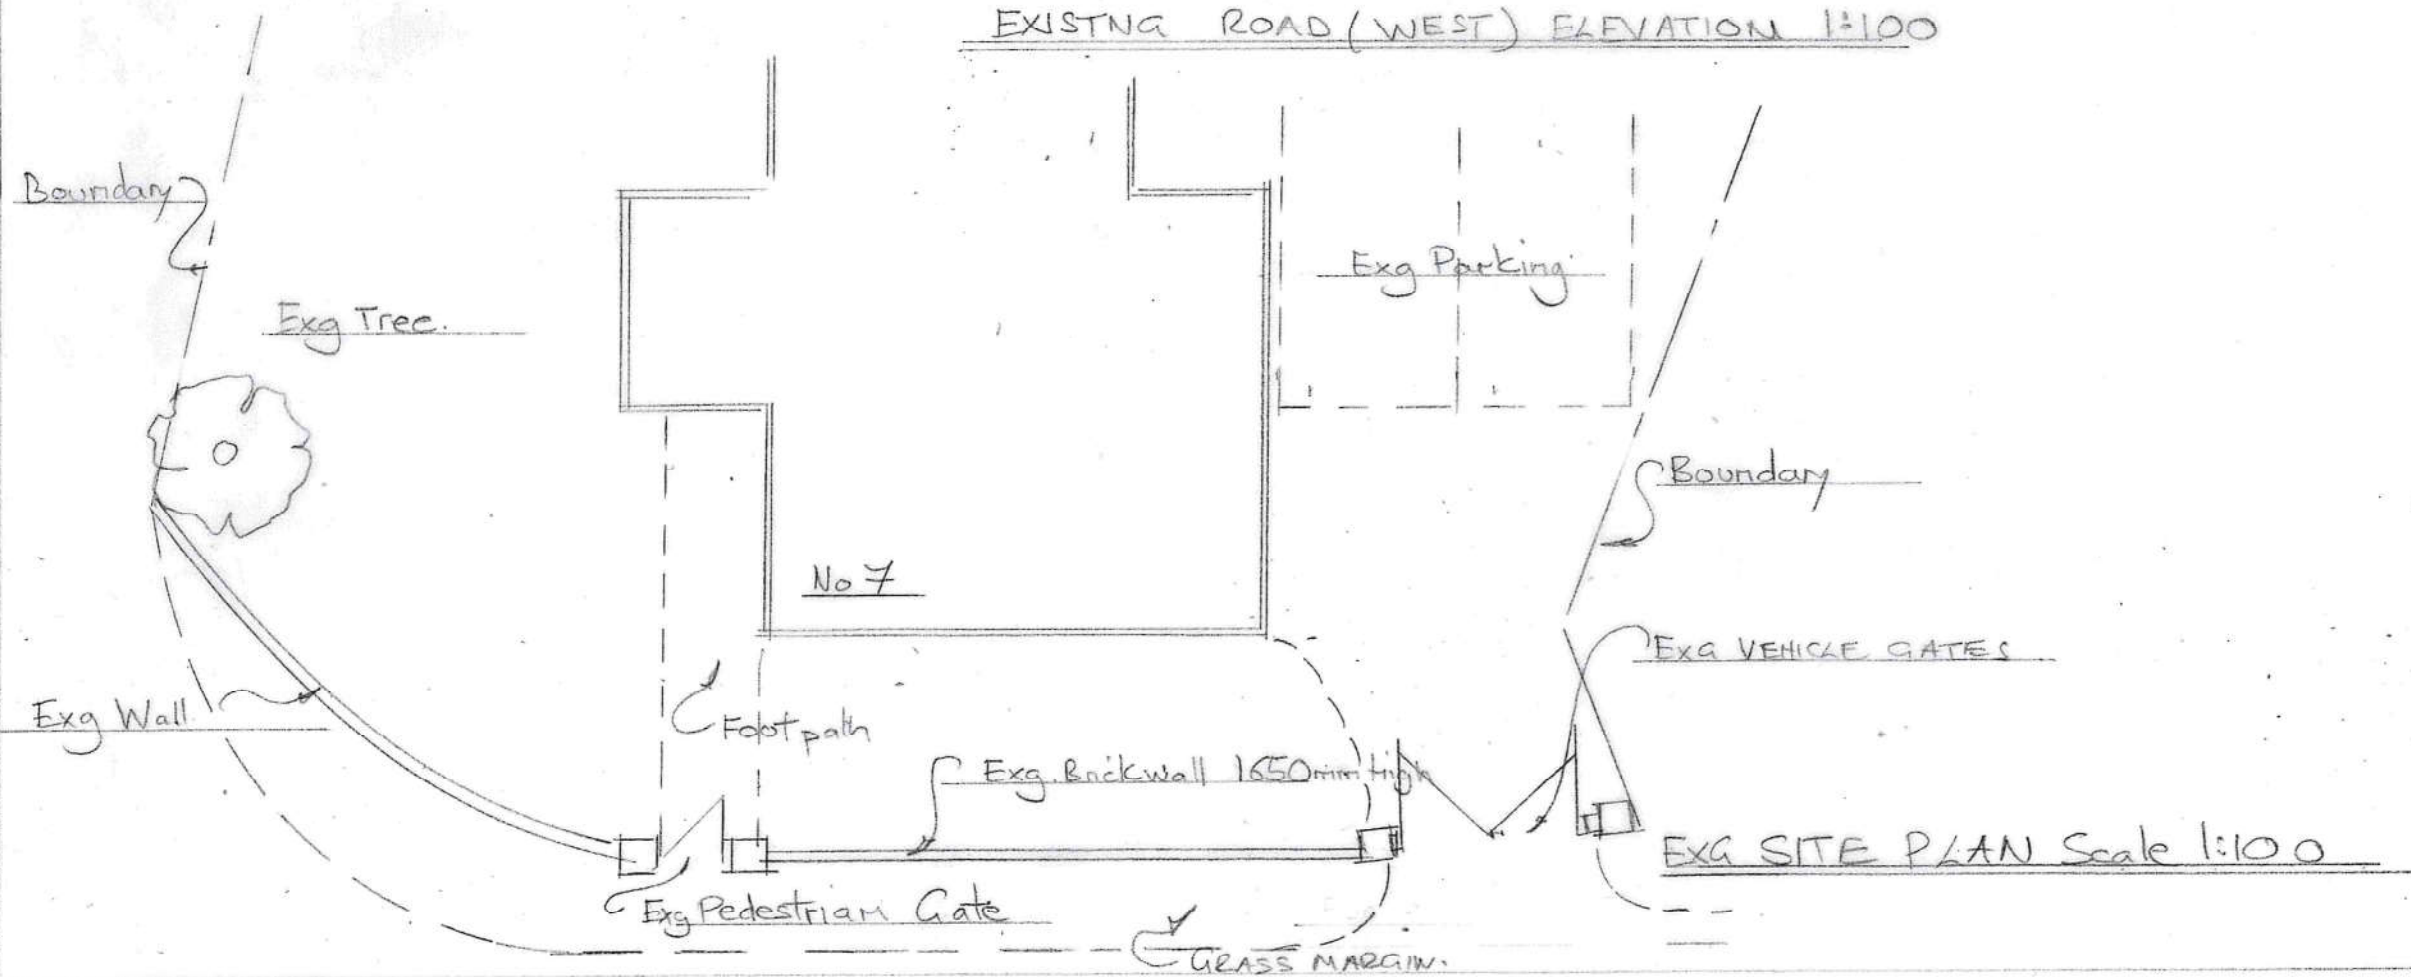

BROCKHAMPTON ROAD.