


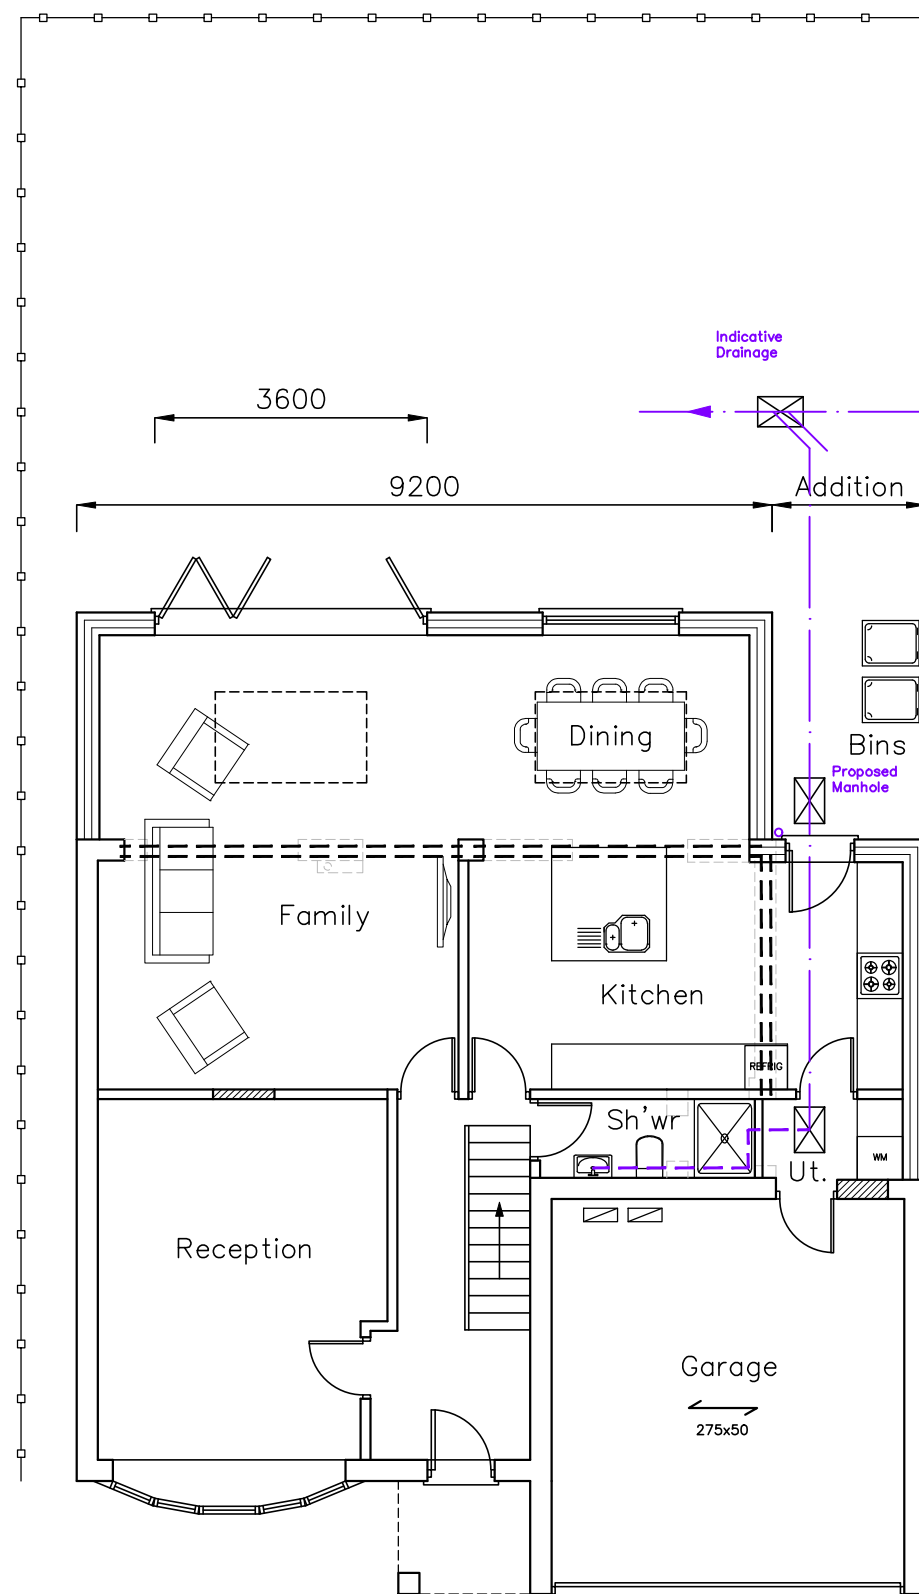


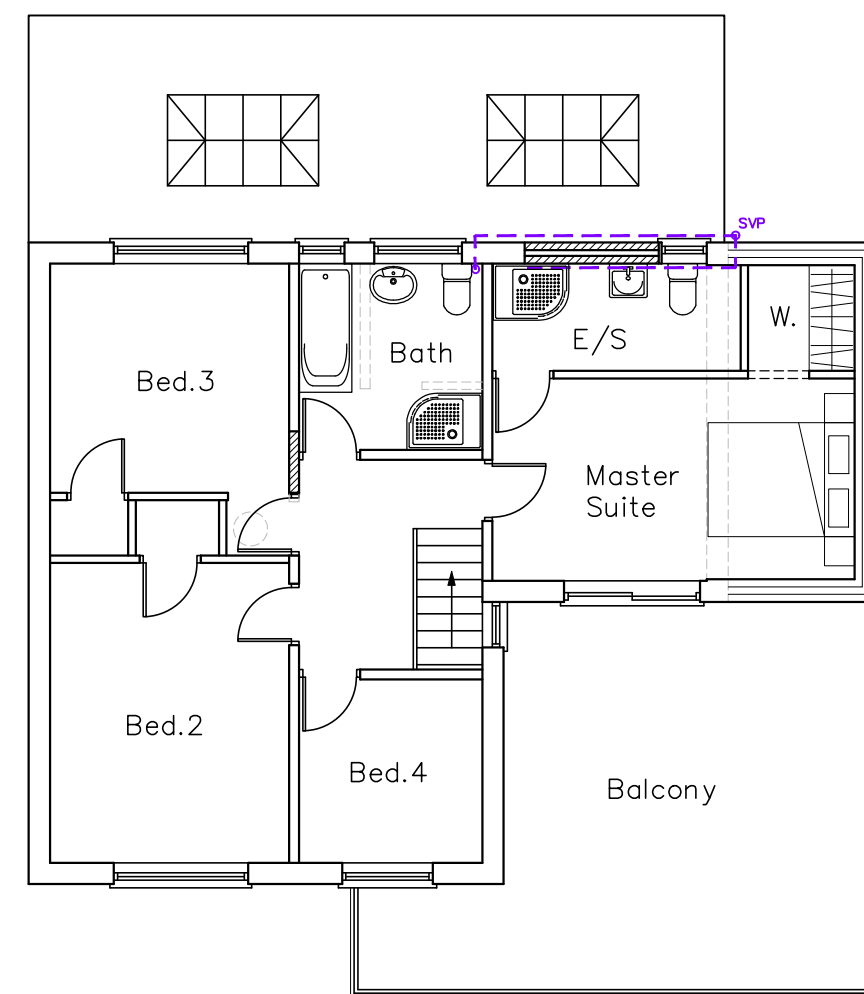

Ground Floor

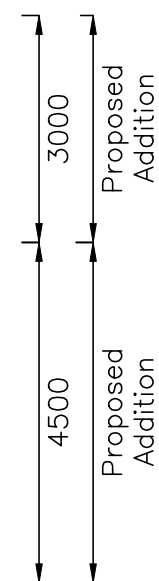

First Floor

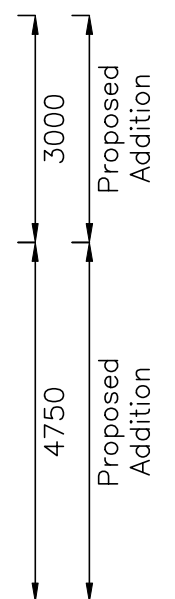

CAD

Critchley Architecture And Design Ltd.
Contact: 02392 474 919 | info@caad.online
The Old Brewery, 15E South Street, Havant, PO9 1BU



Proposed Floor Plans

Revisions

- a)
- b)
- c)
- d)

2 Woodpecker
Close,
Havant,
Hampshire,
PO9 2SF

Scale A1=1:50, A3=1:100
Drawn SAR
Date 15/03/2021

21015-402⁰

10m

20m

30m

40m