



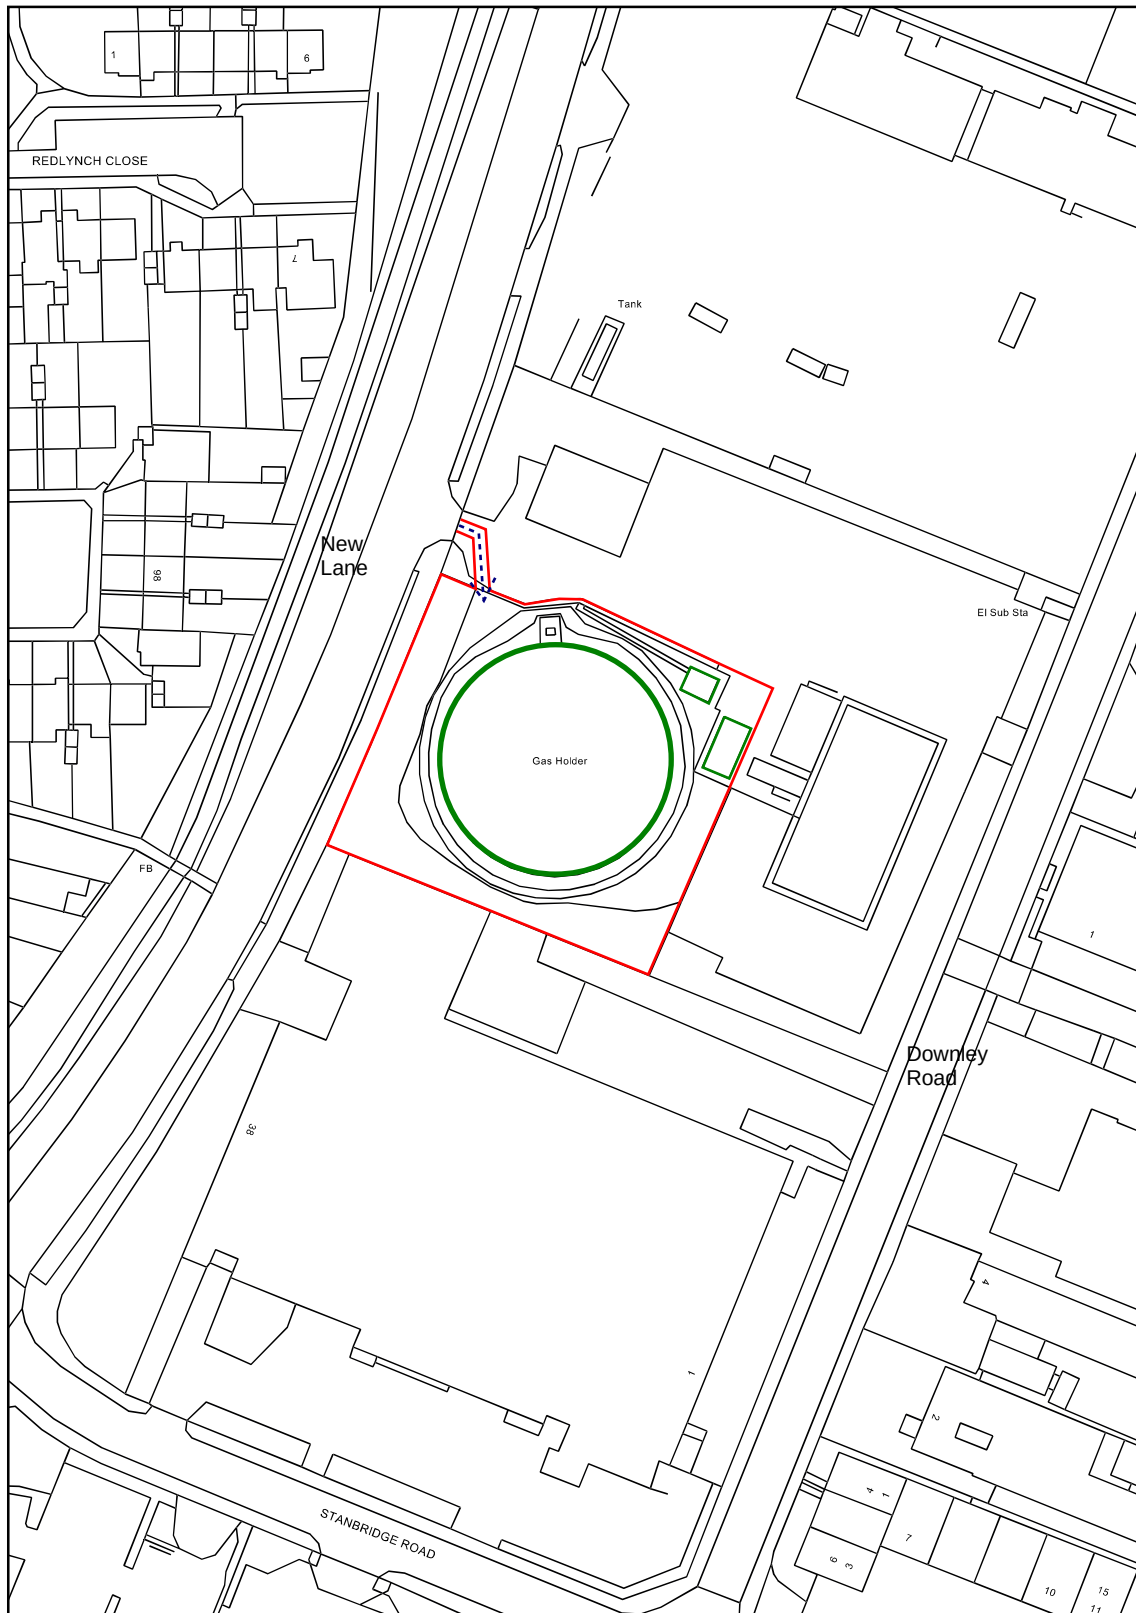

Proposed Site Works Plan

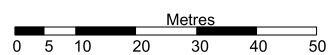

Former Gasworks
Site, New Lane,
Havant PO9 2NJ

Map Information
Scale: 1: 1250
Date: 28/01/2021
Reference: 21004
Order No: 34184



- Site Location Boundary
- Structures Removed
- Structures Retained
- Site Access

