


single storey extension at front of house

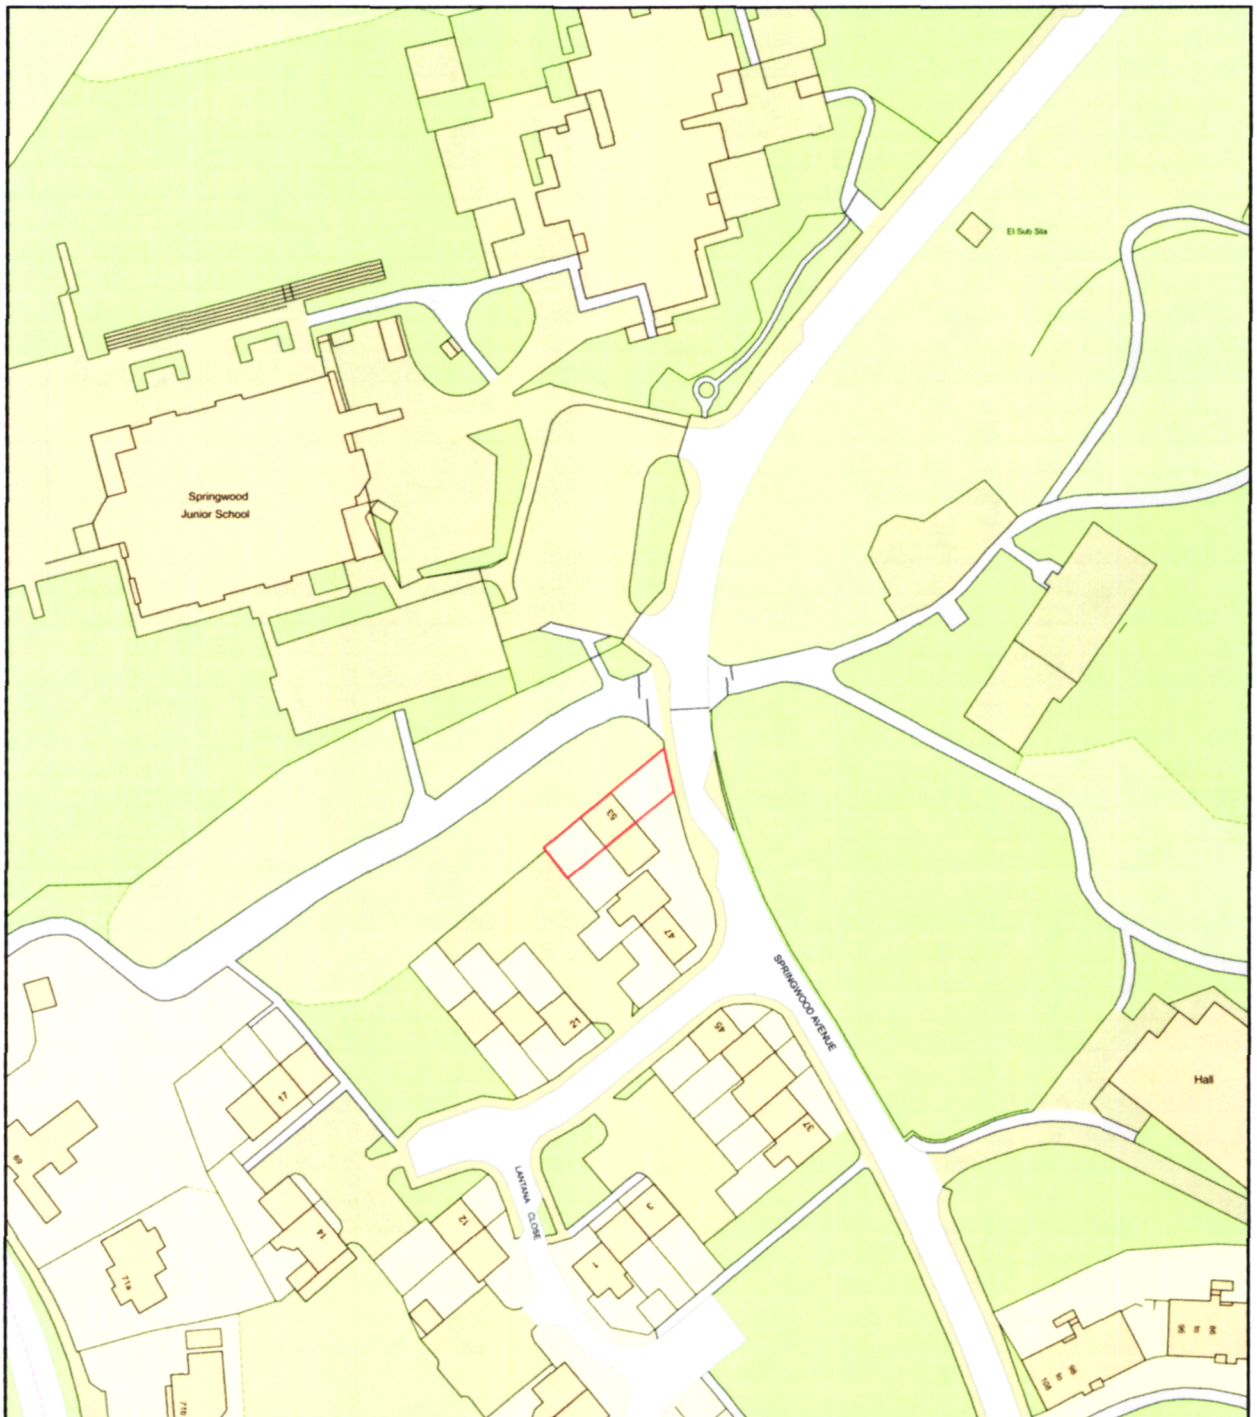

0 50
Metres



Plan Produced for: Anita Phillpot
Date Produced: 22 Jan 2021
Plan Reference Number: TQRQM21022175230885
Scale: 1:1250 @ A4

HAVANT BOROUGH
COUNCIL

3 FEB 2021

RECEIVED