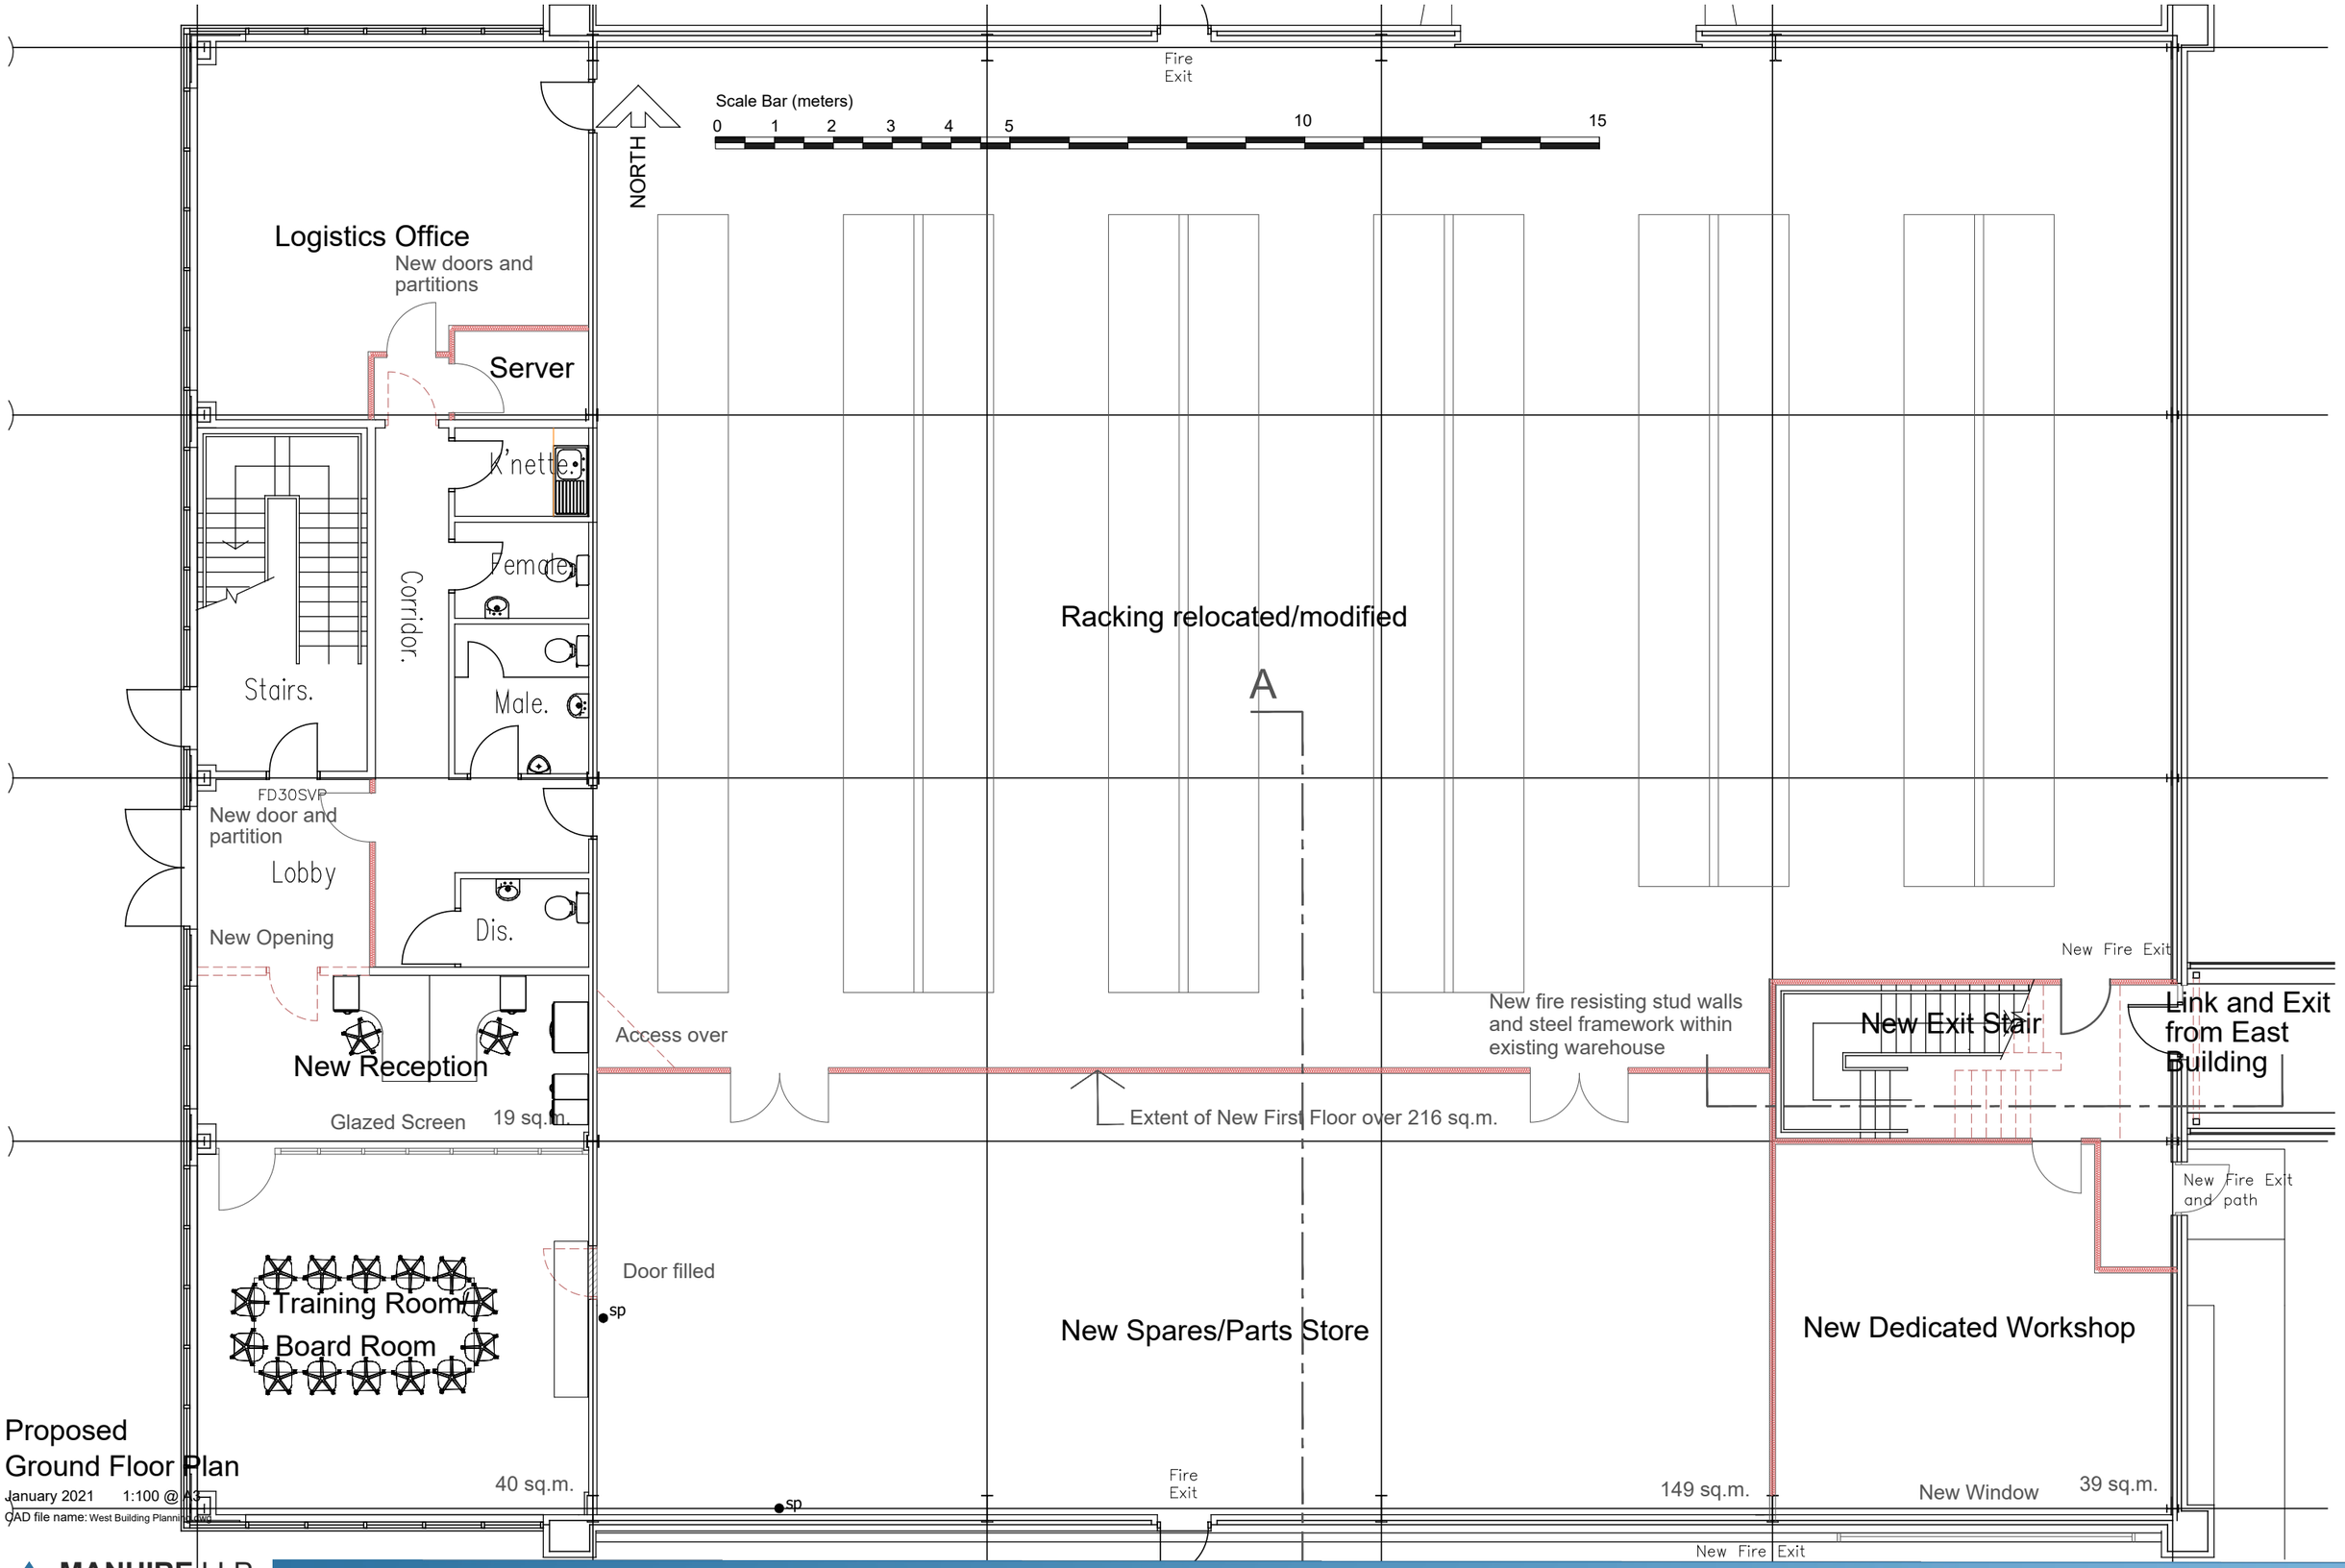


Proposed
Ground Floor Plan

January 2021 1:100 @ A3

CAD file name: West Building Planning Drawings

MANHIRE LLP
Surveyors

Furuno West Building - 1 Penner Road, Havant - Additional First Floor Offices

0064/BL-030