

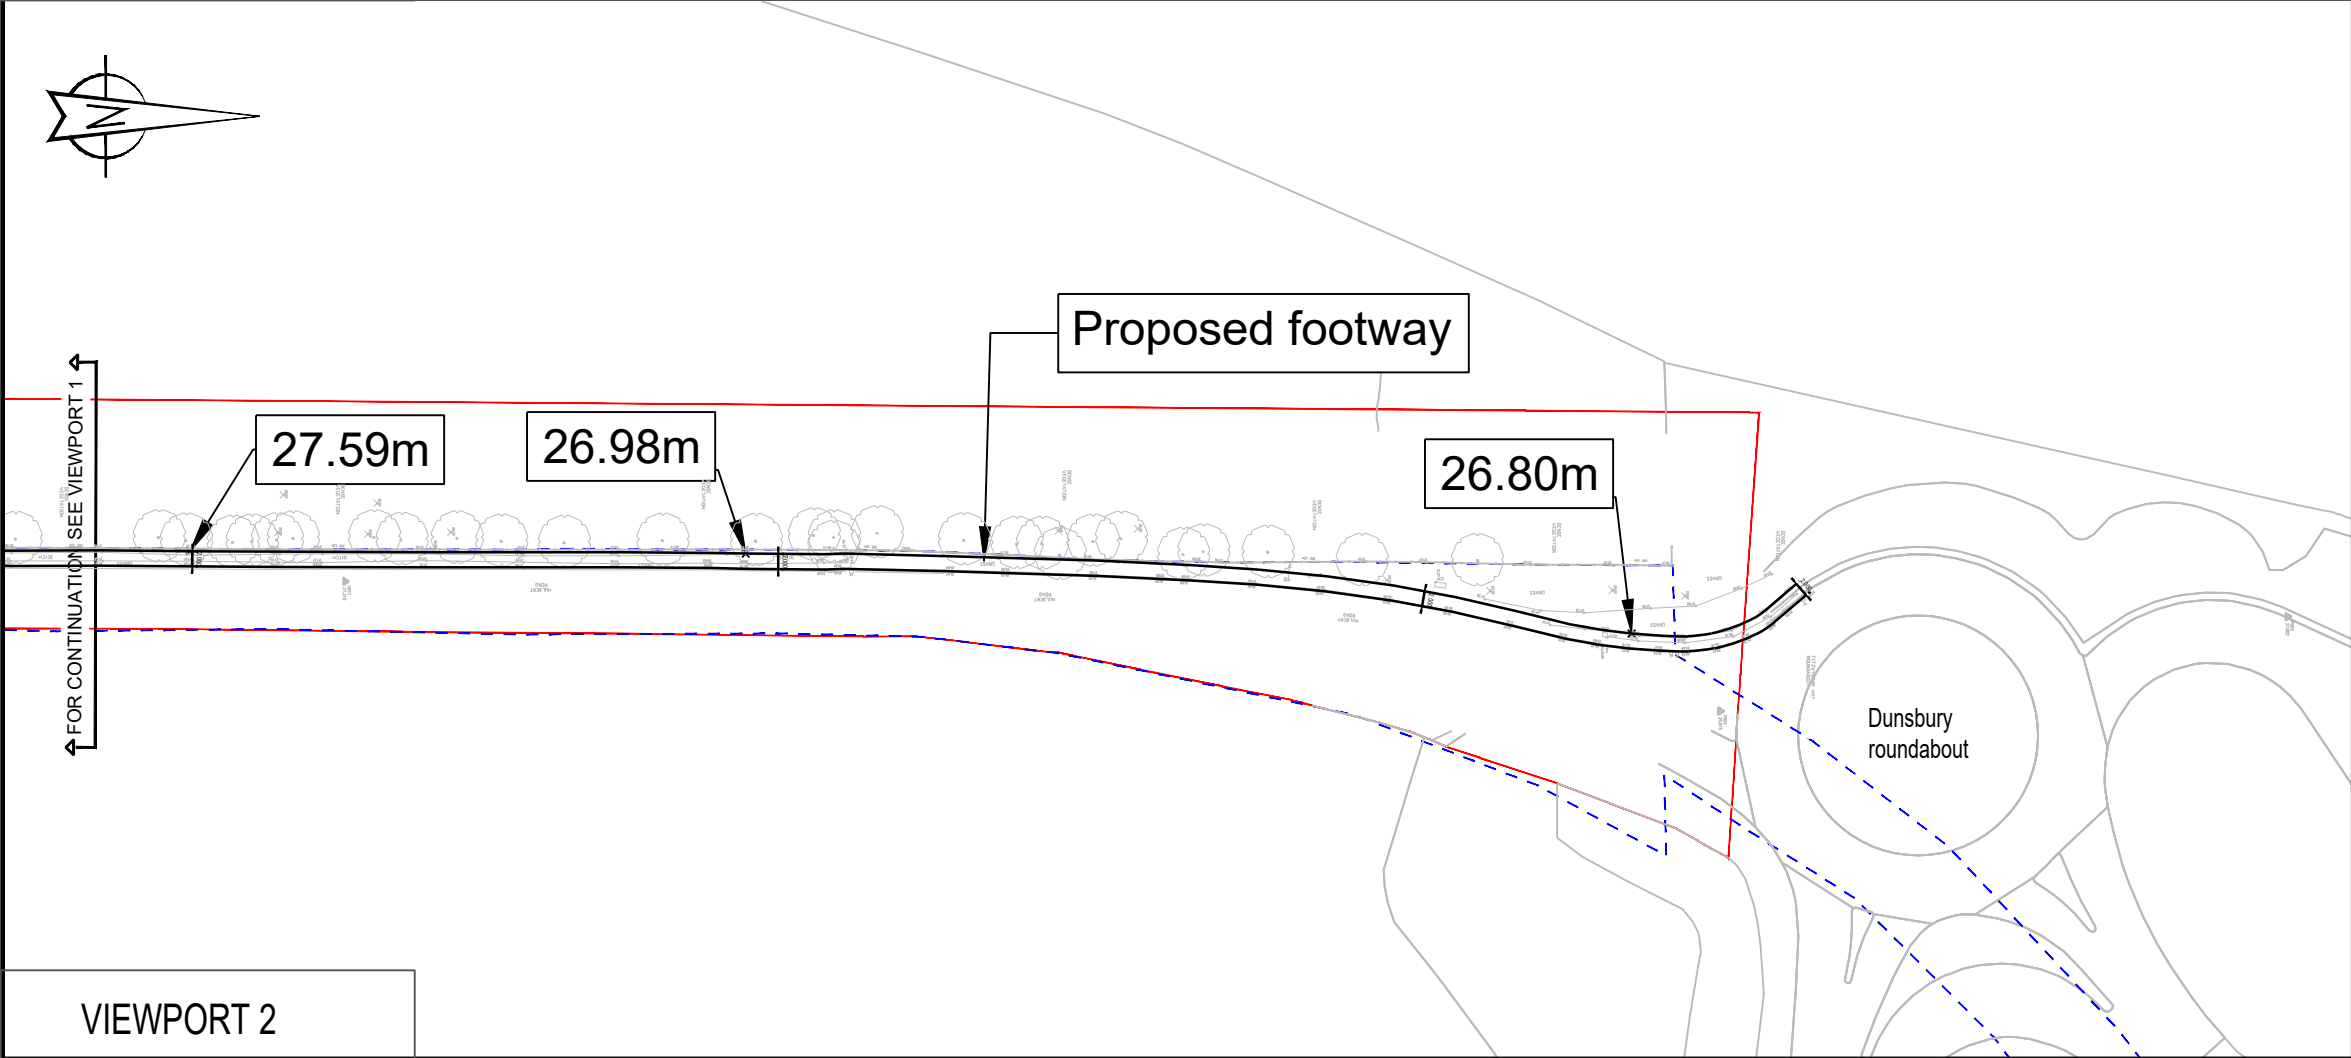


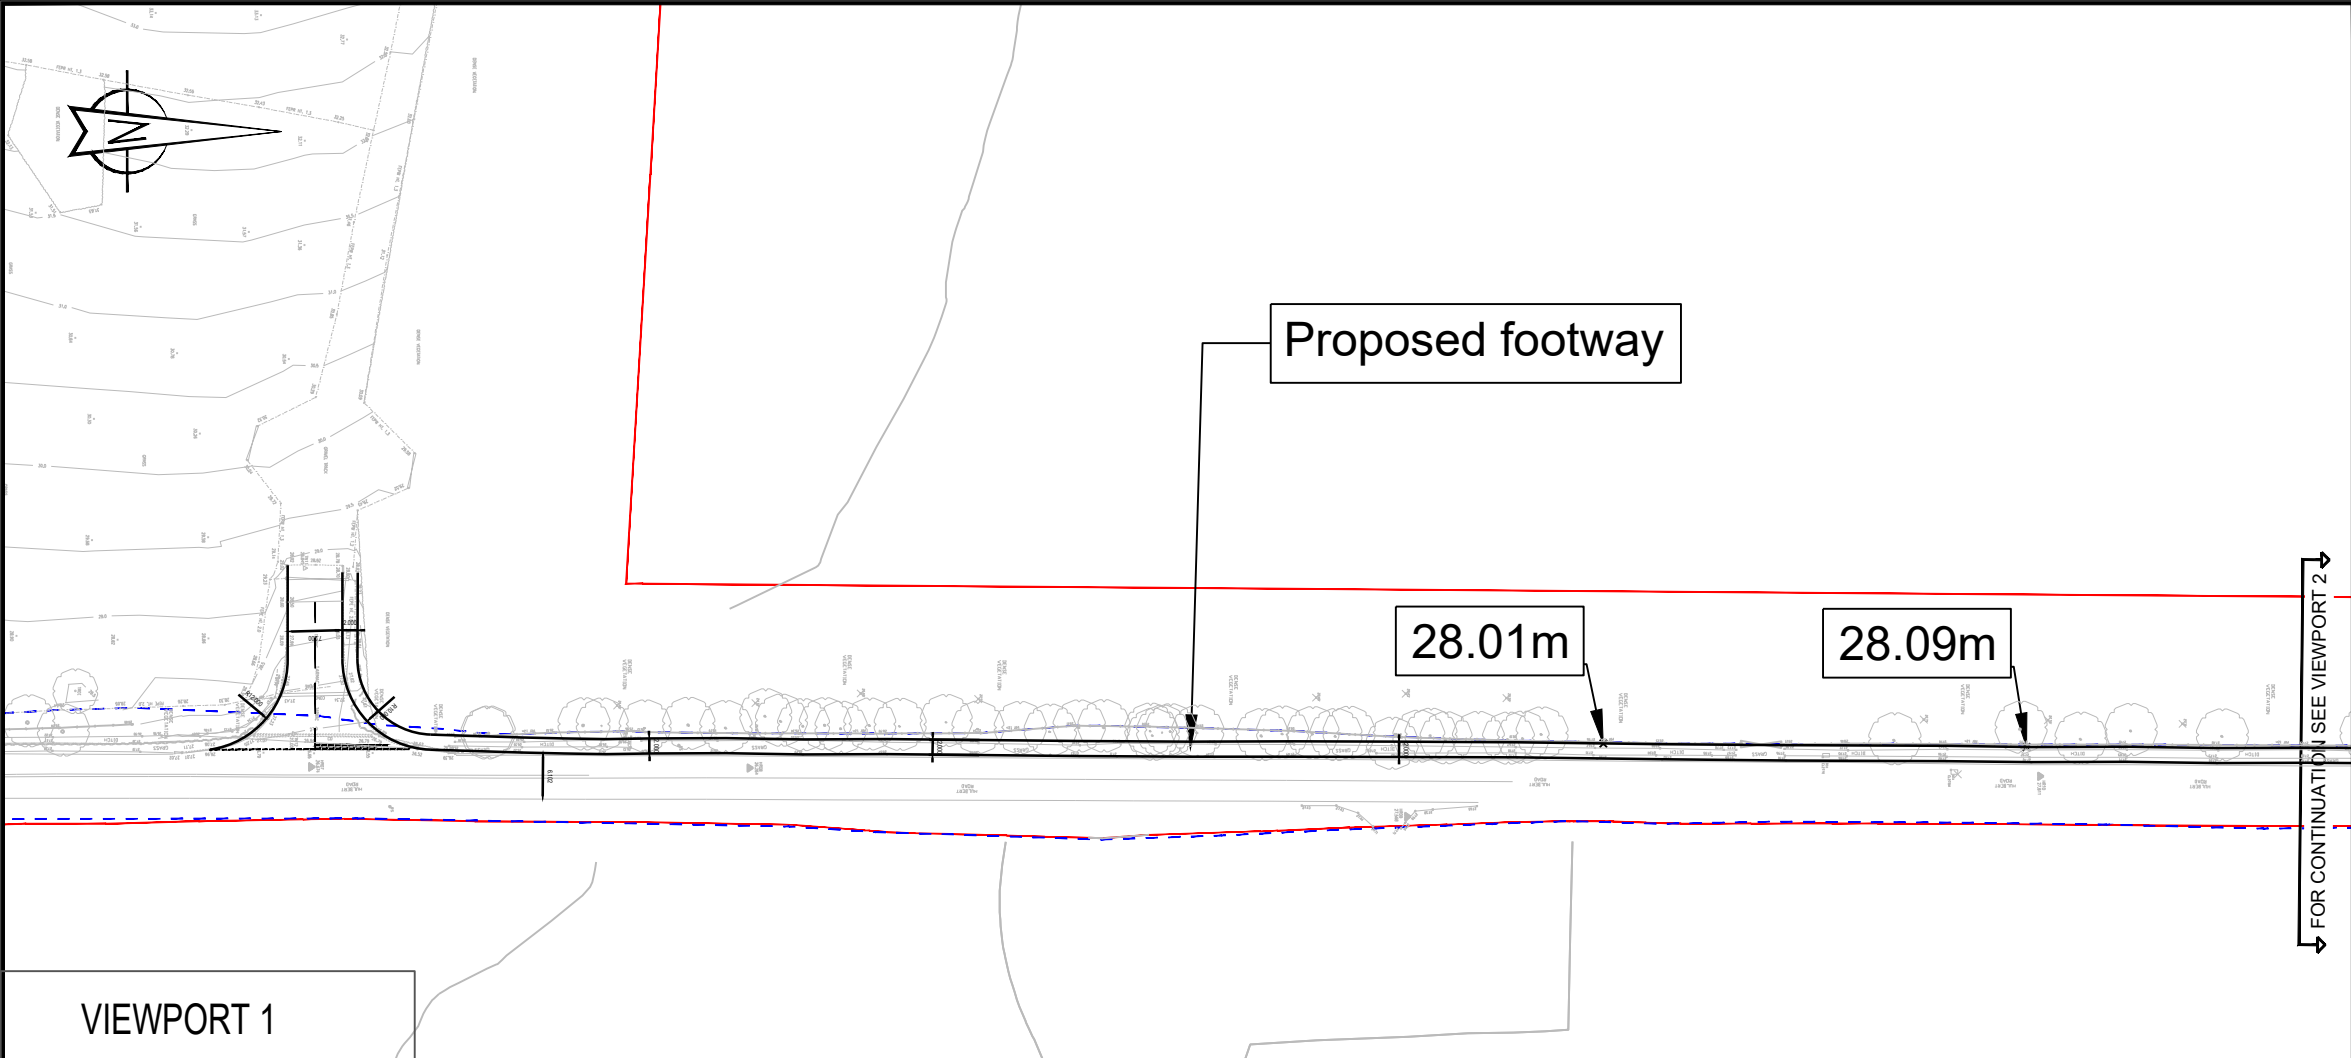

- Notes:
- General**
1. Do not scale from drawing.
 2. All dimensions are in metres, unless stated otherwise.
 3. This drawing is to be read & printed in colour.
 4. This drawing is for illustrative purposes only.
 5. Any proposed levels on this drawing are indicative only and based on existing channel line level + 125mm kerb + 1 in 40 fall across flexible footway construction.
- Disclaimer**
1. The information contained in this drawing is based on a combination of OS and data provided by others and WYG shall not be liable for any inaccuracies or deficiencies.

- Key:
- Application boundary
 - Approximate extent of highway boundary

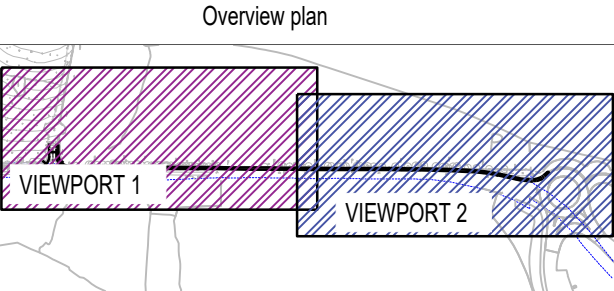

B	Relocation of access	SJR	GS	22.03.2021
A	Removal of ghost island and right turn	SJR	GS	28.10.2020

REV	DETAILS	DRAWN	CHECKED	DATE
-----	---------	-------	---------	------

CLIENT:

WYG Planning

PROJECT:

Hulbert Road, Havant

DRAWING TITLE:

Proposed Footway

SCALES:	1:1000	SHEET SIZE:	A3
DRAWN:	JG	CHECKED:	GS
DATE:	27.10.20		

WYG Transport
part of WYG group

The Pavilion, 1st Floor, Botleigh Grange Office
Campus, Hedge End, Southampton, SO30 2AF
t: 02382 022 800 e: transport@wyg.com

WYG
A TETRA TECH COMPANY

DRAWING NUMBER:	REVISION:
A096474-SK03	B