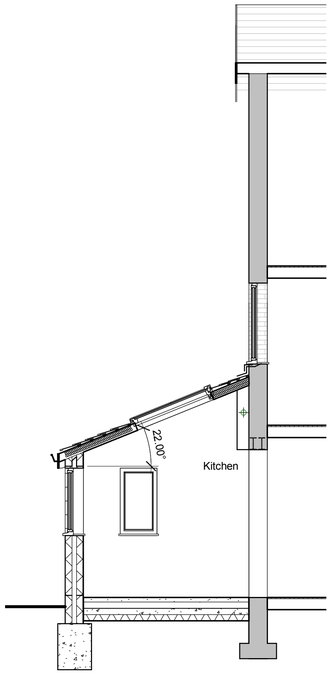

Section Through

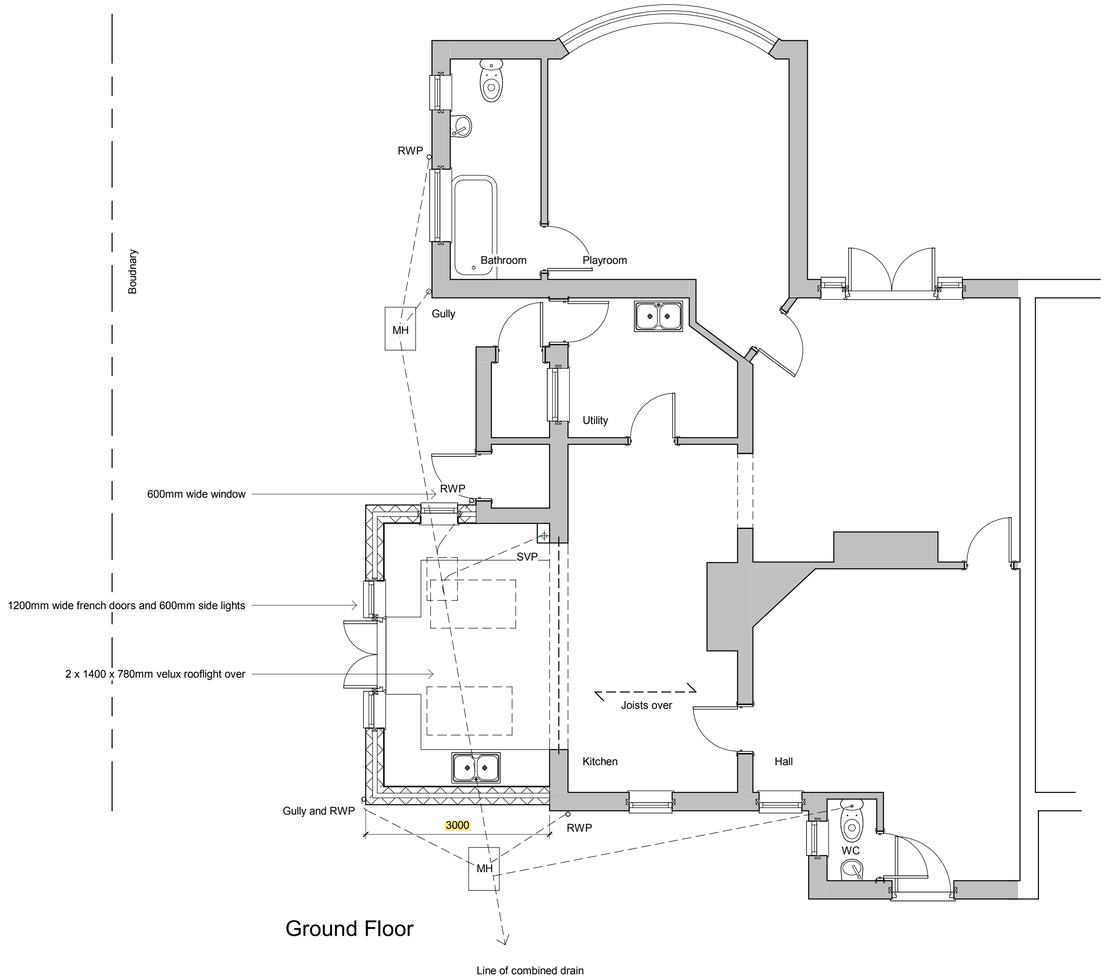

Ground Floor

Side Elevation

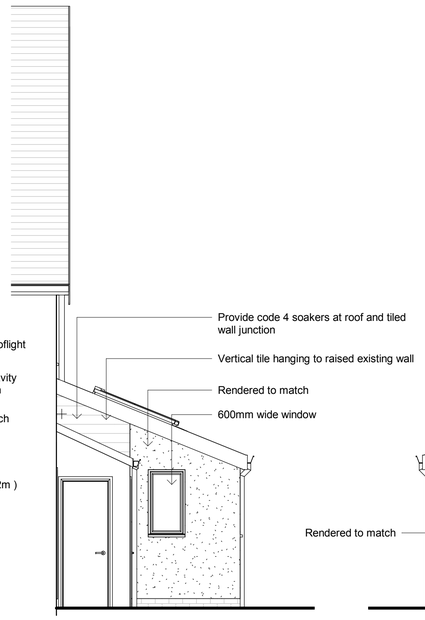

Rear Elevation

Front Elevation

Revisions

0.5 0 0.5 1 1.5 2 2.5
SCALE 1: 50 m

A - Septemebr 2018

Client revisions

Materials

Walls - Rendered to match

Windows and Doors - White PVC

Roof - Plain Tiles

Rooflight - Velux

Drawing Number	2018/119	Sheet	1 of 1
Size	A1	Scale	1:50

Project

Proposed details
August 2018

Job Title

14 Emsworth Road
Havant
Hampshire
PO9 2SS

Do Not scale from this drawing except for planning as photocopies will be subject to distortion
Drawings to be read in conjunction with all other Designers and structural engineers contract drawings and specifications:
Any discrepancies must be brought to the attention of the Designer immediatialy.
The contractor must verify all dimensions by site measurement before ordering materials or manufacturing components
Substitute materials and products to those named will be acceptable if proven to be of equal or higher performance and not in conflict with other elements

M.J.Humphrey
Ltd

RICS cabe chartered association of building engineers

Mel Humphrey MRICS, MBEng
39 Northease Drive
Hove
East Sussex
BN3 8PQ

Mel@mjhumphrey.co.uk
07701055182

Adam Humphrey
9 Racton Road
Emsworth
Hampshire
PO10 7SY

Adam@mjhumphrey.co.uk
07812419142