


**PROPOSED SINGLE STOREY SIDE ADDITION.
38, ALMOND CLOSE, BEDHAMPTON, HANTS.
FOR MR & MRS A. GODDARD.**

HAVANT BOROUGH
COUNCIL
17 SEP 2020
RECEIVED

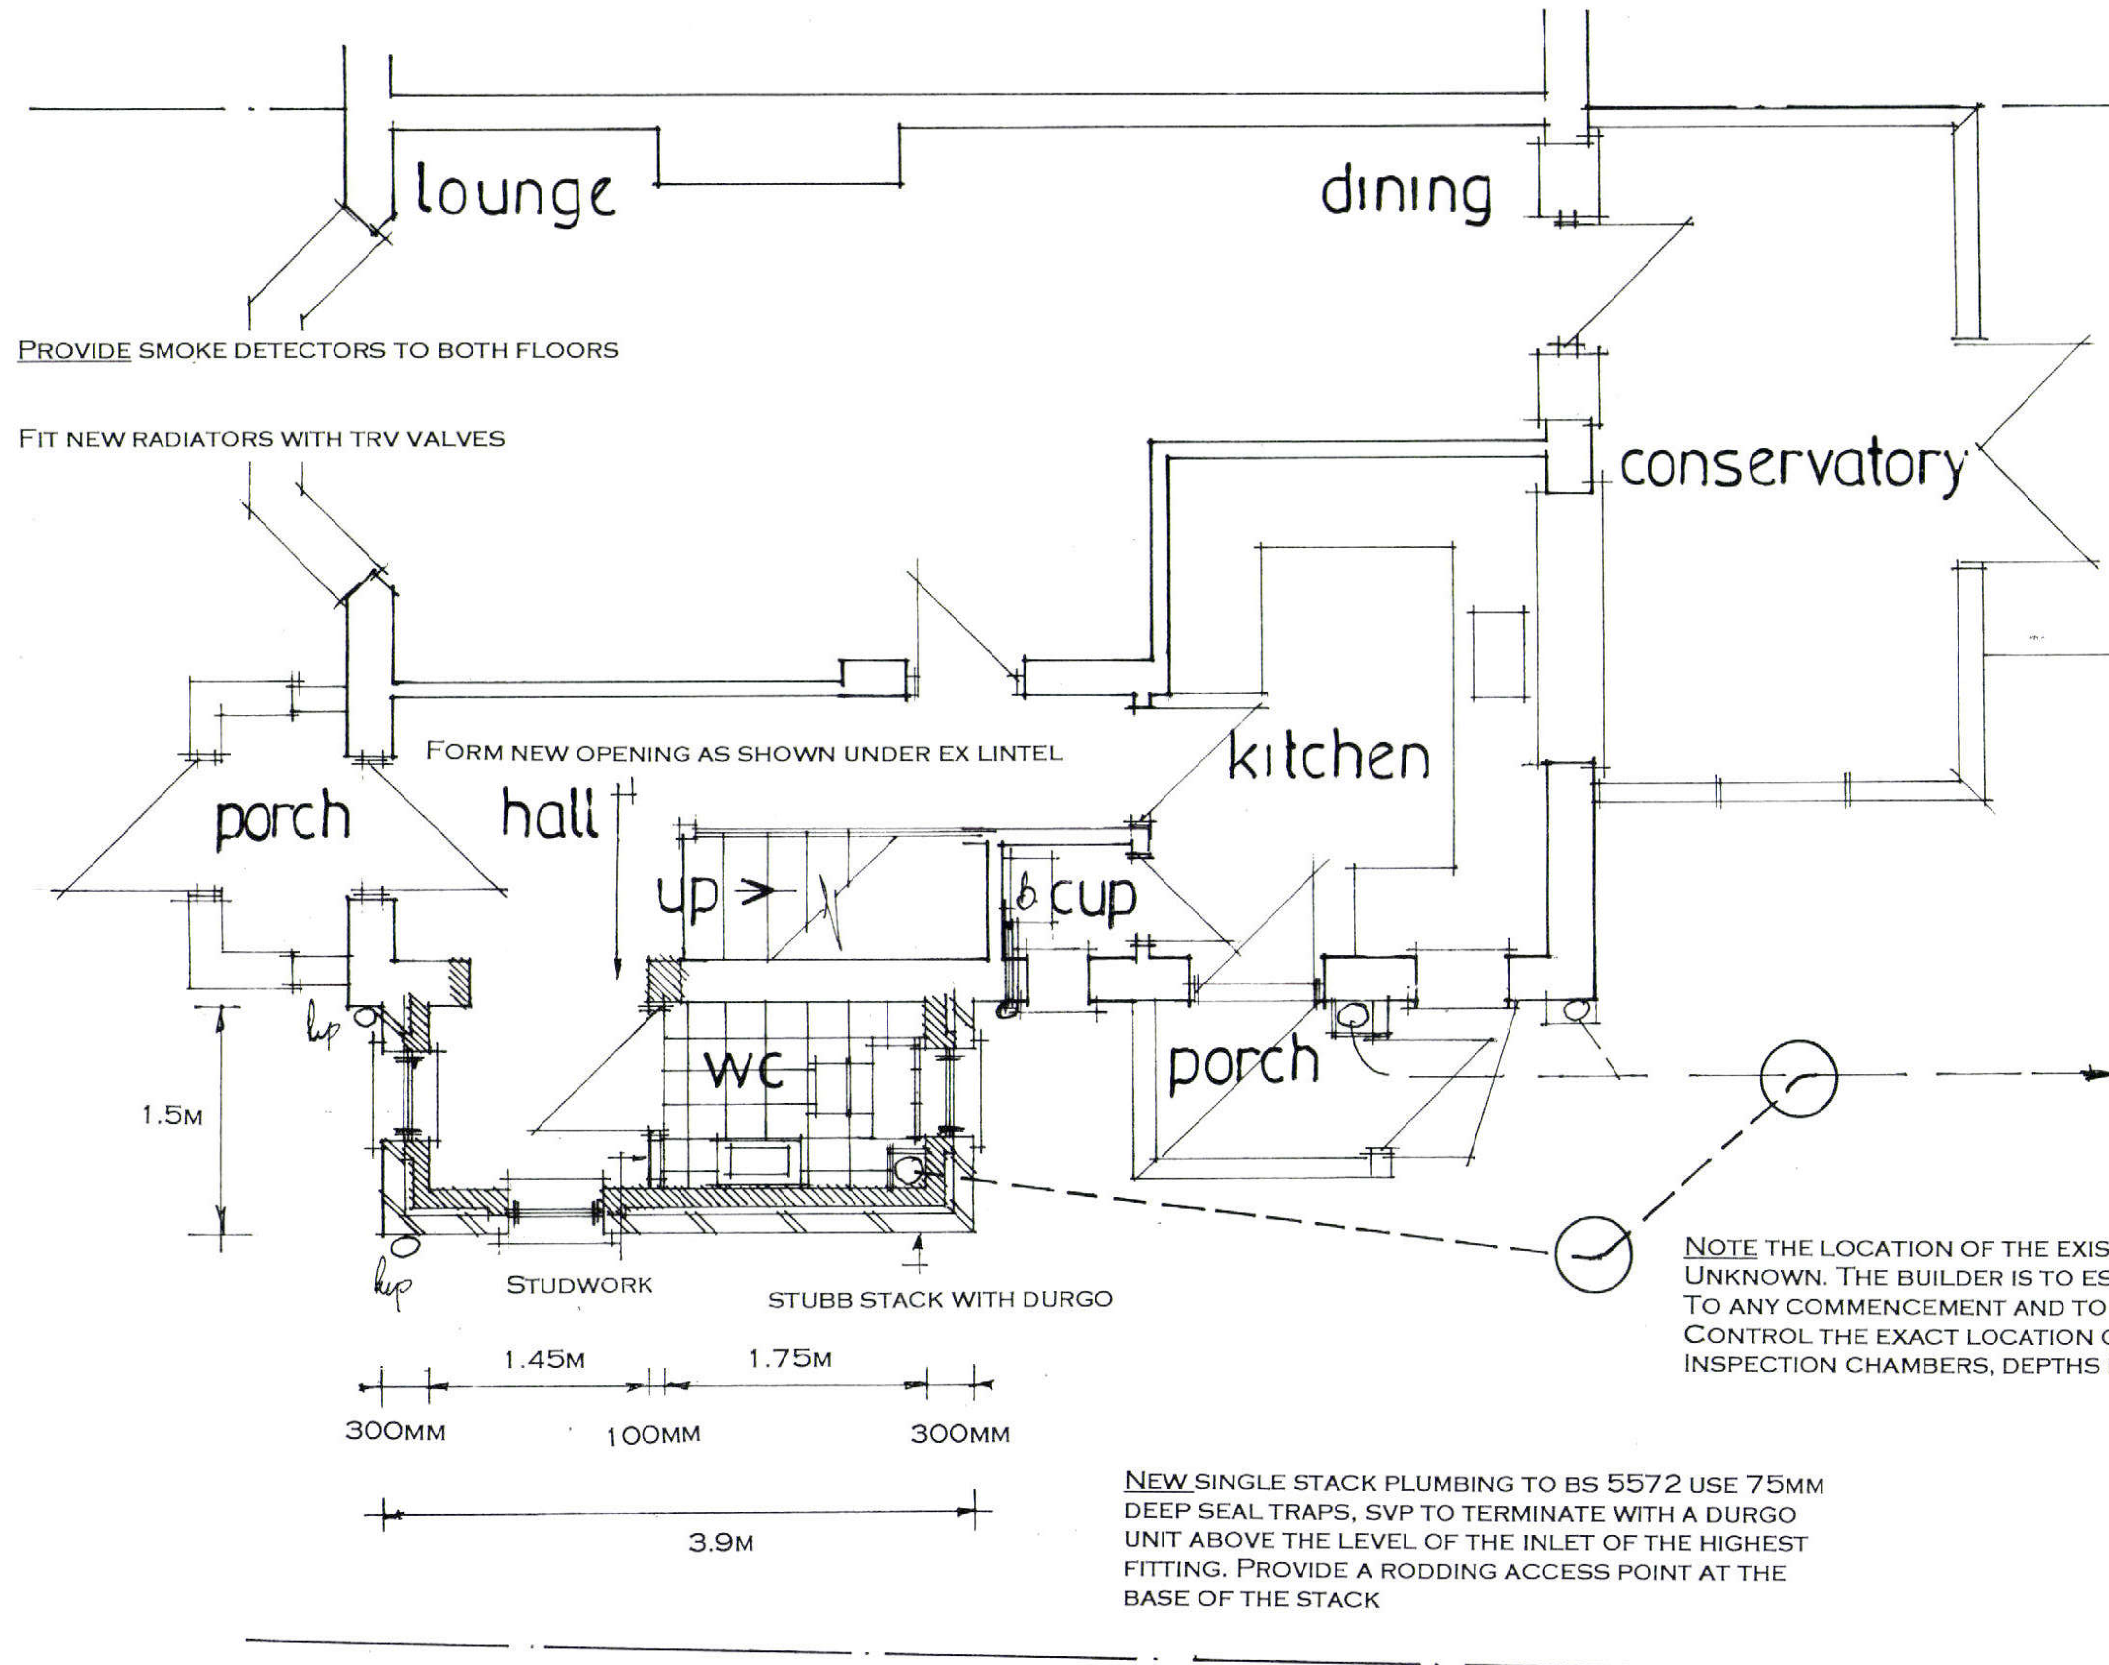

date sept 20
scale 1:50

PETER J. WALKER
ISLAND DESIGN
182 SEAFRONT, HAYLING ISLAND, HANTS
PO11 9AN

TEL: 02392467571