

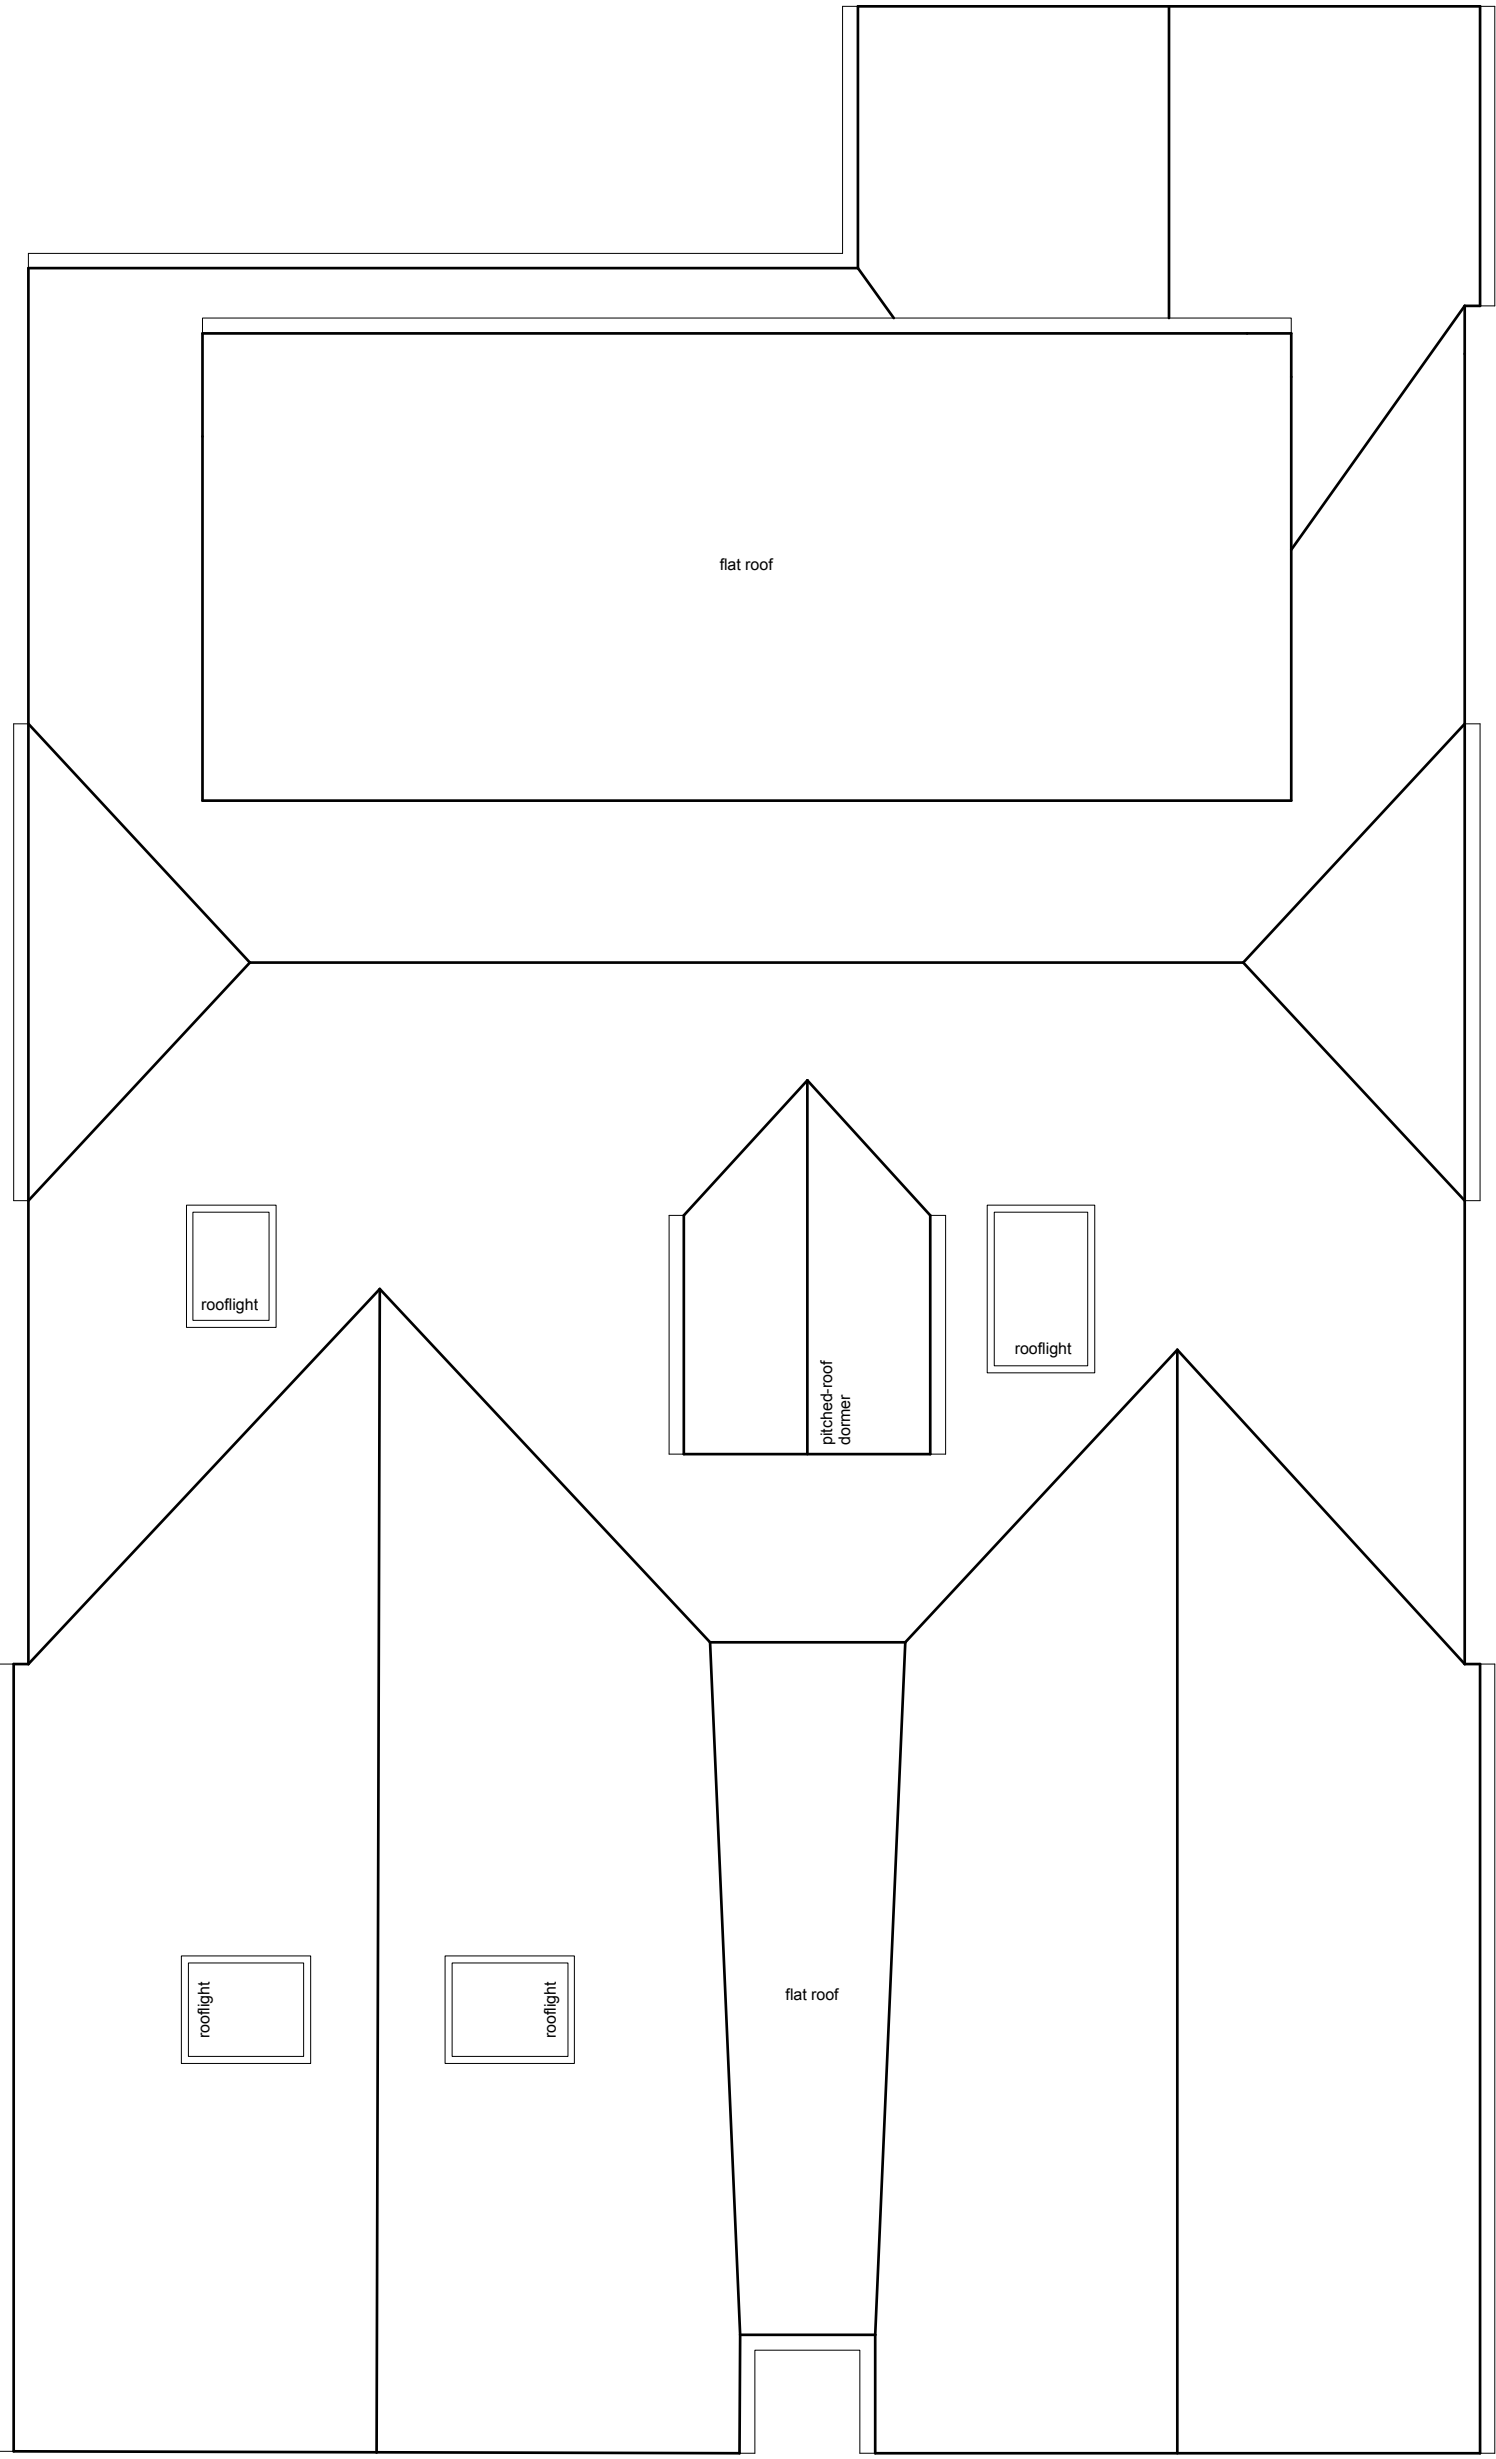


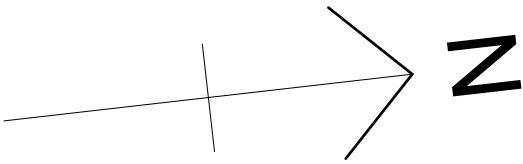

PROPOSED ROOF LAYOUT
scale 1:50

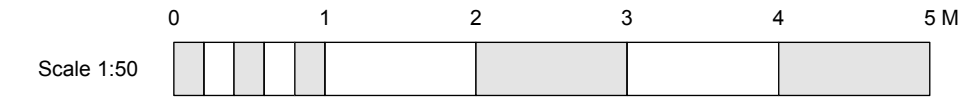

<u>PROJECT</u> Proposed Development at 1 Nutbourne Road, Hayling Island, Hampshire, PO11 9RT		<u>DRAWING TITLE</u> Proposed Roof Layout	
		<u>CLIENT</u> Mr J. Pritchard	
<u>SCALE</u> 1:50 @ A1	<u>DATE</u> Oct' 2020	<u>DRAWING NO.</u> 19/2411/PL/02	<u>REVISION</u> C
<u>NATURE OF REVISIONS</u>			
A	Client Amendments		Oct' 2020
B	Planning Application Amendments		Jan' 2021
C	Planning Application Amendments		Apr' 2021

SEAS

SOUTH EAST ARCHITECTURAL SERVICES LTD

152 MORTIMER STREET, HERNE BAY, KENT, CT6 5DU

tel (01227) 283100 info@seas.me.uk www.seas.me.uk

AECS

Building Knowledge

PLANNING

ACCREDITED

ENERGY

EFFICIENCY

fsb

MEMBER