





PHYSICAL SCALE IN METERS @ 1:100

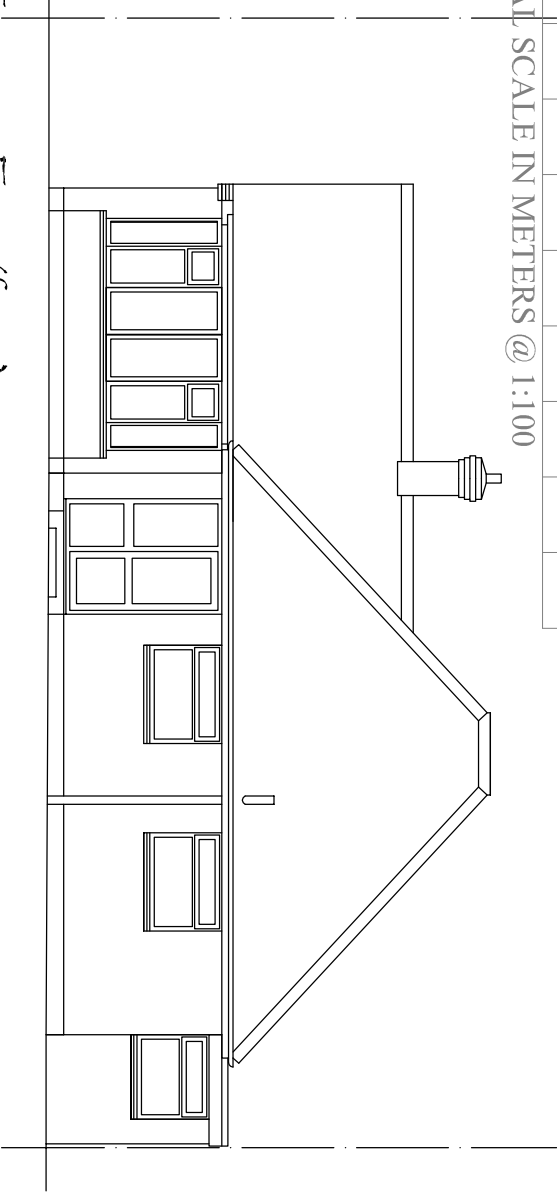


Existing East (front)

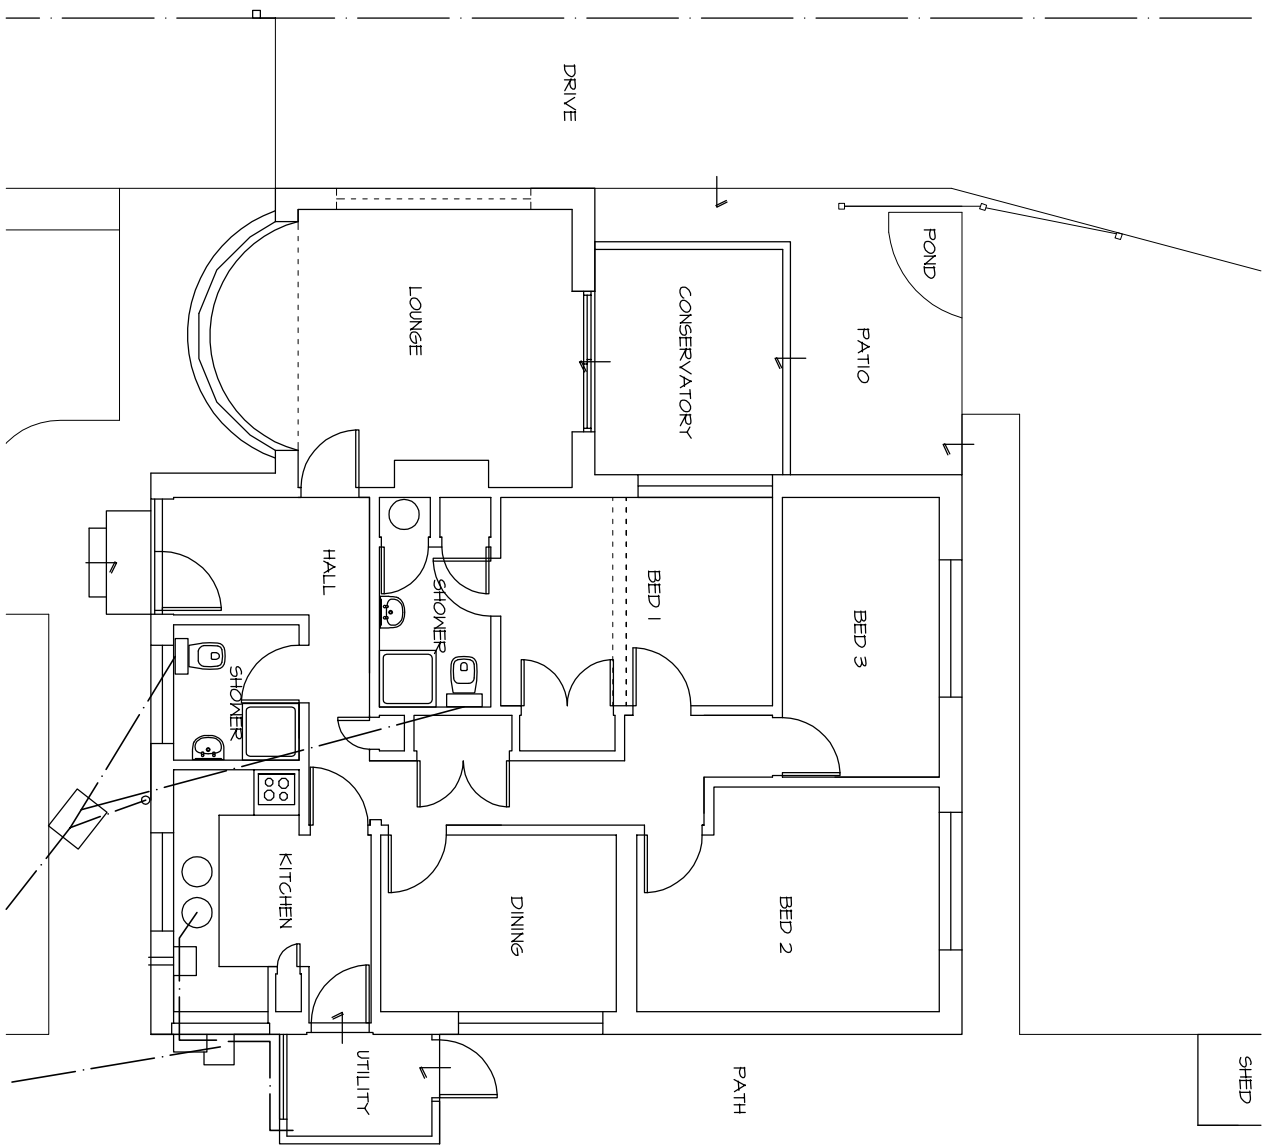


Existing Ground

EXISTING SURVEY - 115 West Lane, Hayling Island. PO11 3AD


NOTES:
This drawing has been produced solely for PLANNING/DESIGN.
Do not Scale from this Drawing except for planning purposes.
Any drainage shown is presumed and to be checked on site
before commencement of works.
This drawing is the copyright of MF Designs Ltd.

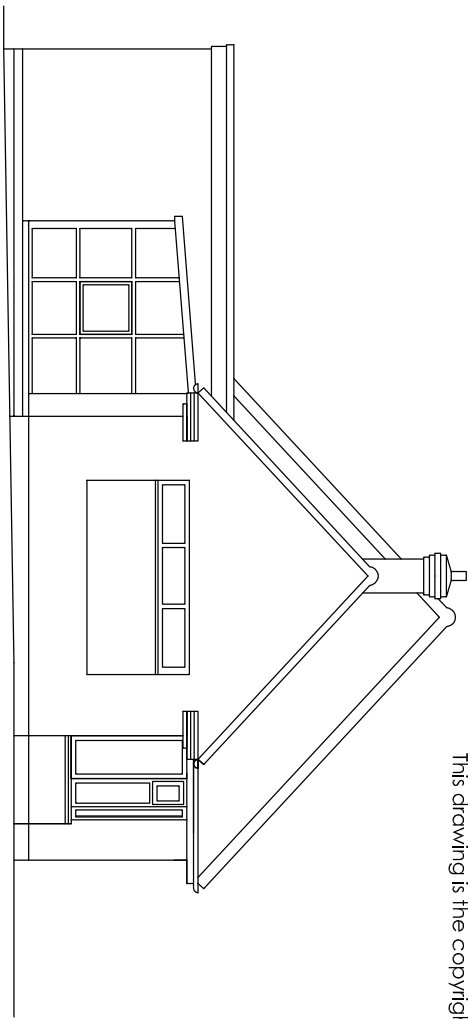

Existing South

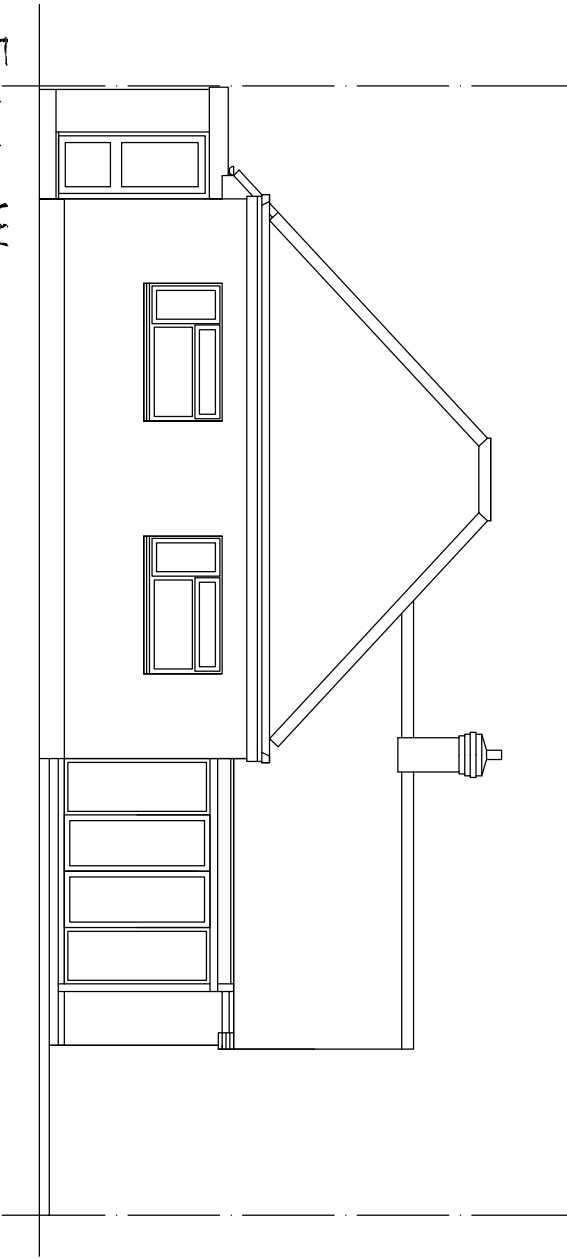

Existing West

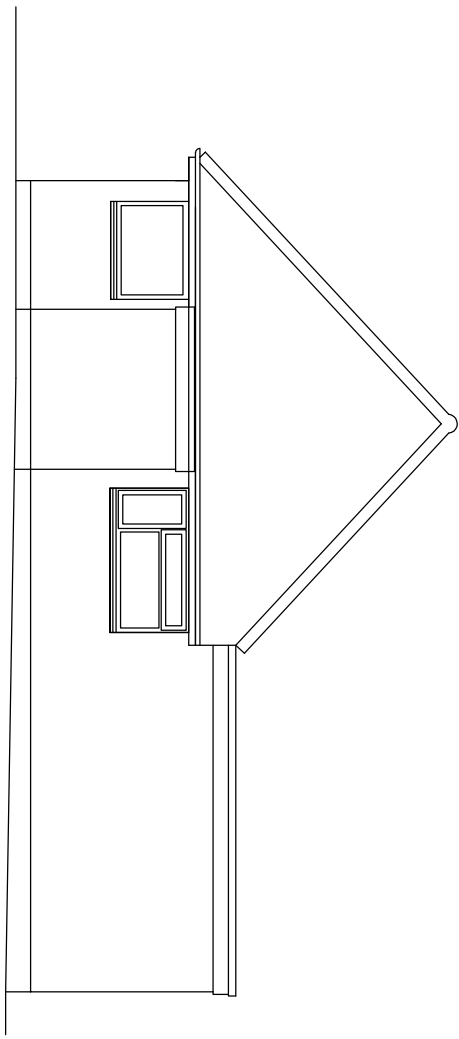

Existing North



mf designs ltd

Chartered Architects



36 Grove Road • Havant • Hampshire • PO9 1AR
Director: Martin Farrer RIBA • Co Registration No.4507379

t/f 02382 470967
e admh@mfdesigns.org.uk

Date: Dec 2020
Scale: 1:100

Job No: 3252
Dwg No: EX_01