


Scale 1:1000

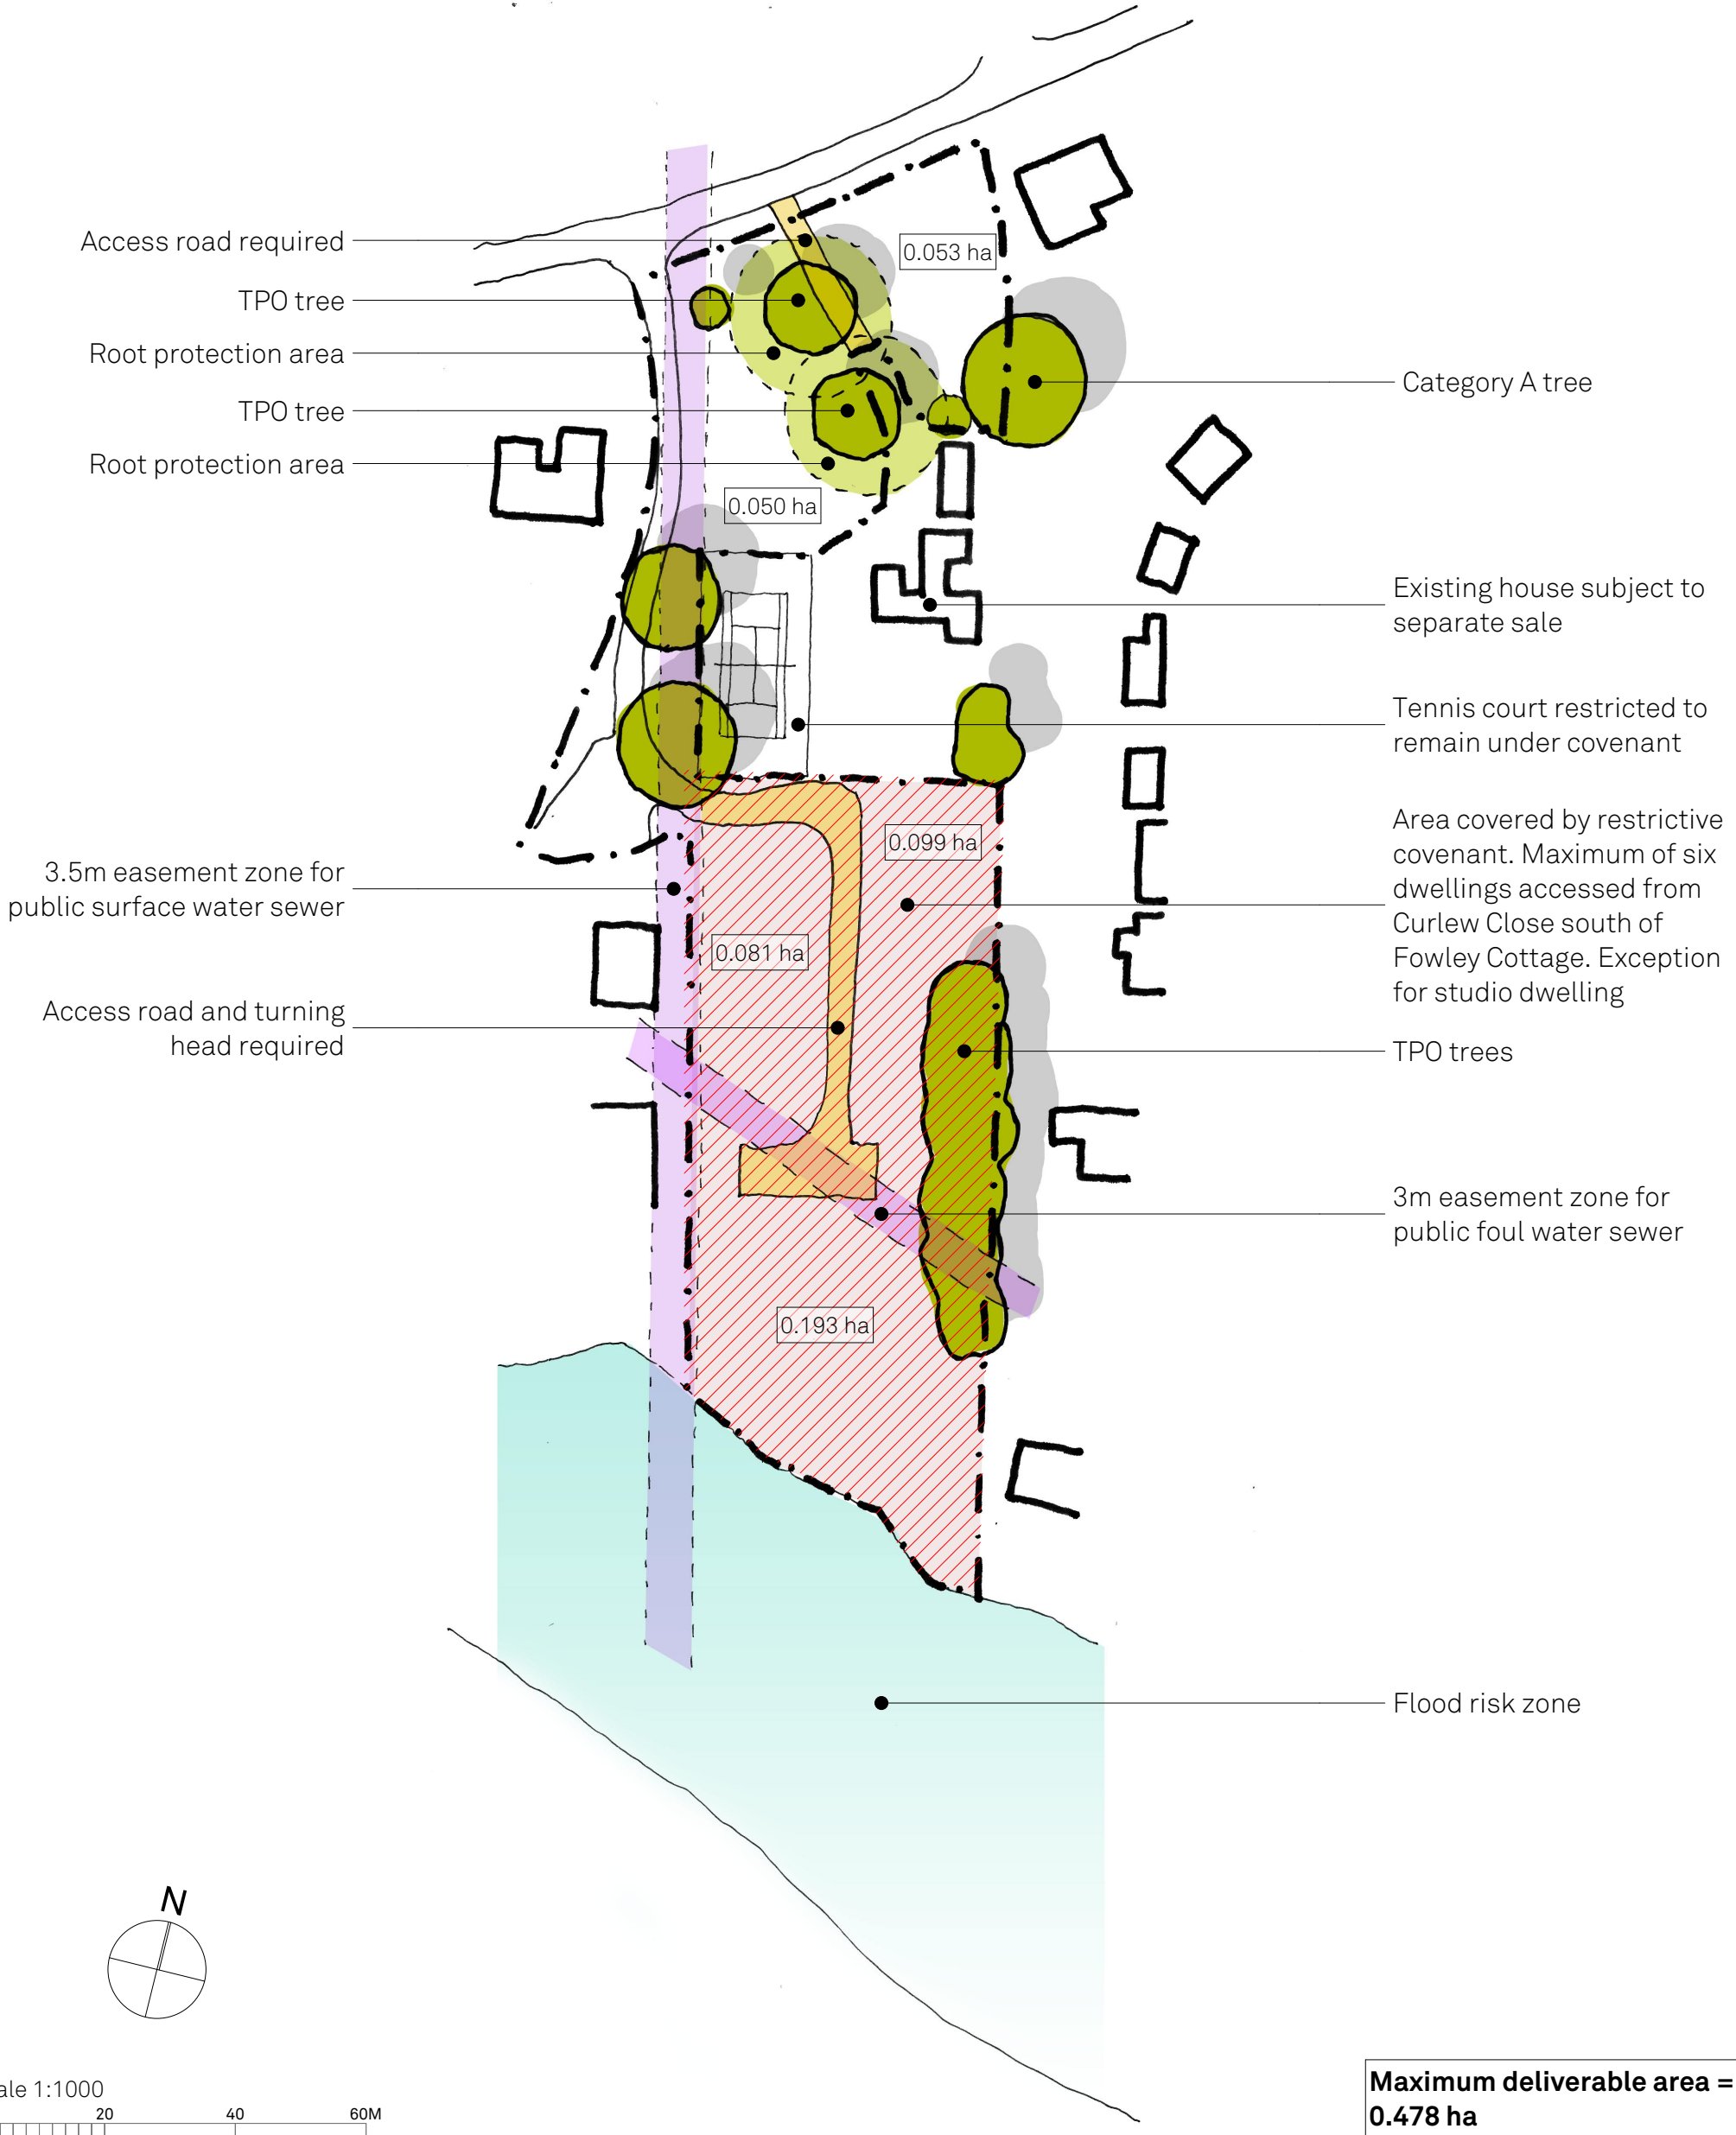

#### revisions

|     |           |                |
|-----|-----------|----------------|
| P01 | 9/16/2019 |                |
| P02 | 3/1/2021  | Updated Layout |

Exception to covenant for studio dwelling

this drawing is the copyright of Re-Format LLP and may not be copied, altered or reproduced in any way or passed to a third party without written authority. All dimensions subject to site survey and site verification. Do not scale for construction ©

www.re-format.co.uk  
mail@re-format.co.uk  
+44 (0)1420 82131

drawn by  
RP  
checked by  
MS

date  
Sept 2019  
scale at A3  
1:1000

project title  
46 Warblington Road  
document title  
Constraints Plan

status  
S1  
drawing number  
15048-RFT-00-XX-DR-A-0124

drawing status  
Suitable for Co-ordination  
revision  
P02

RE-FORMAT