


single storey extension a front of house, 53 springwood avenue

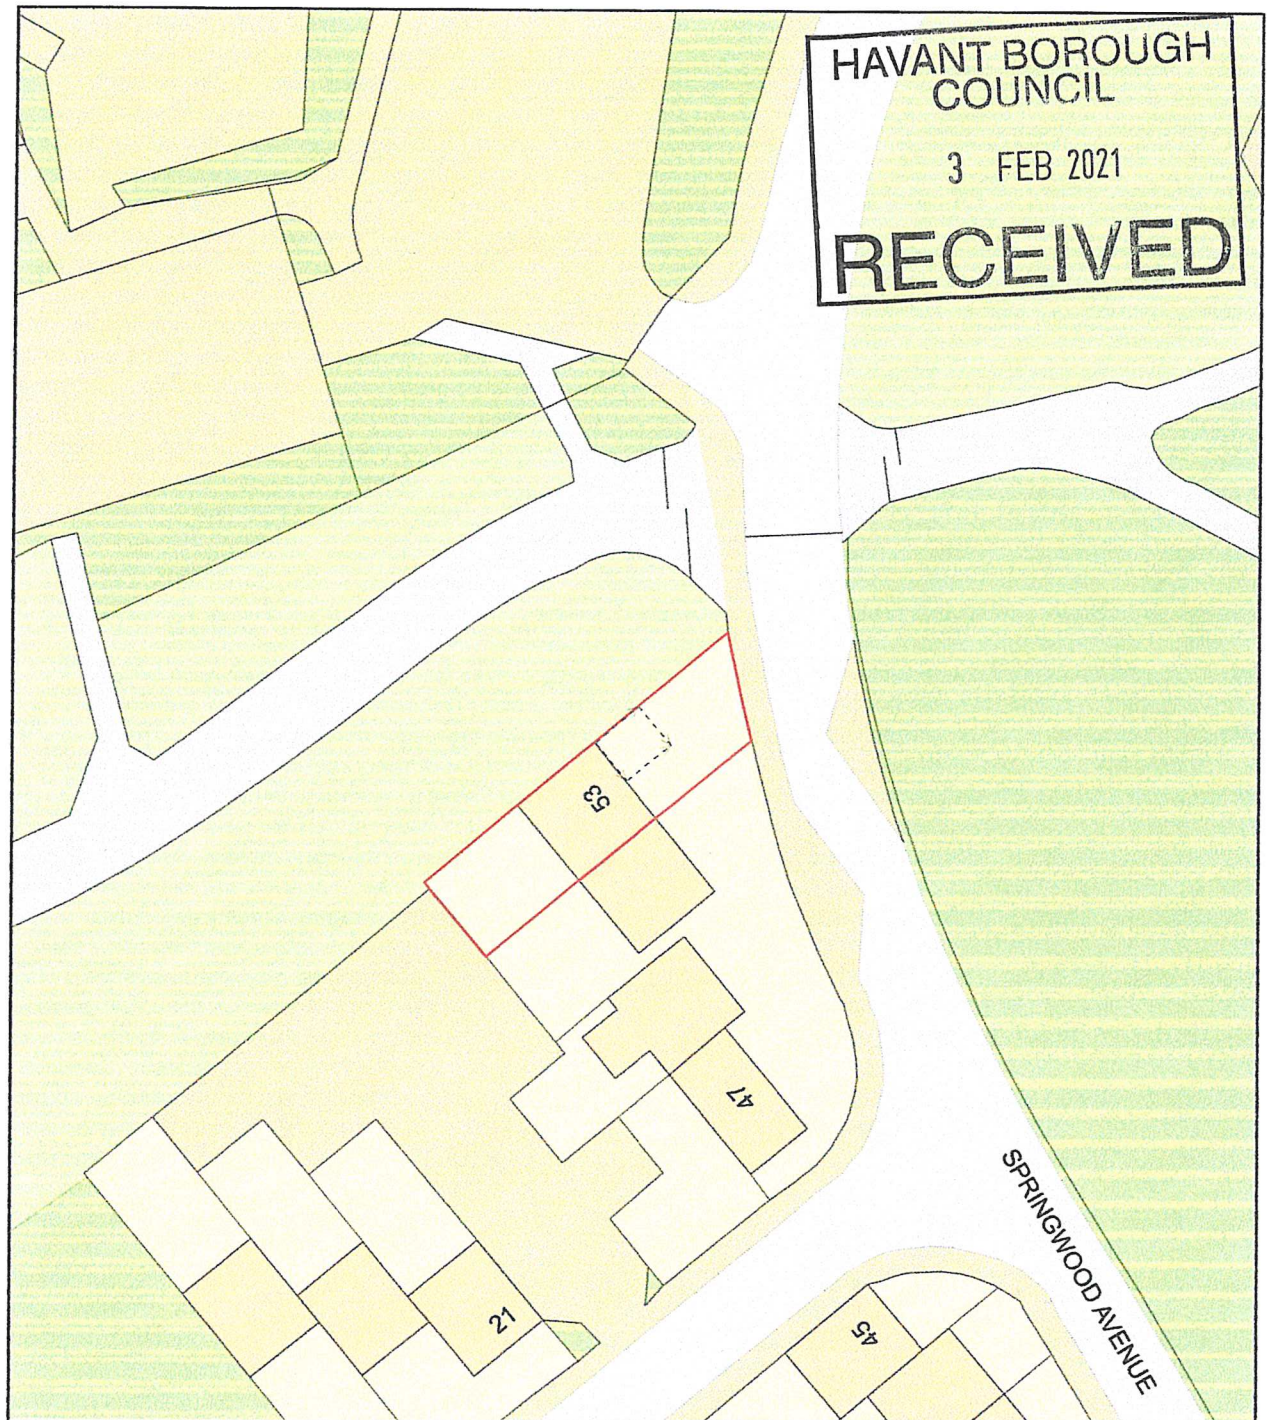

0 20
Metres



Plan Produced for: anita phillpot

Date Produced: 30 Jan 2021

Plan Reference Number: TQRQM21030182927955

Scale: 1:500 @ A4