
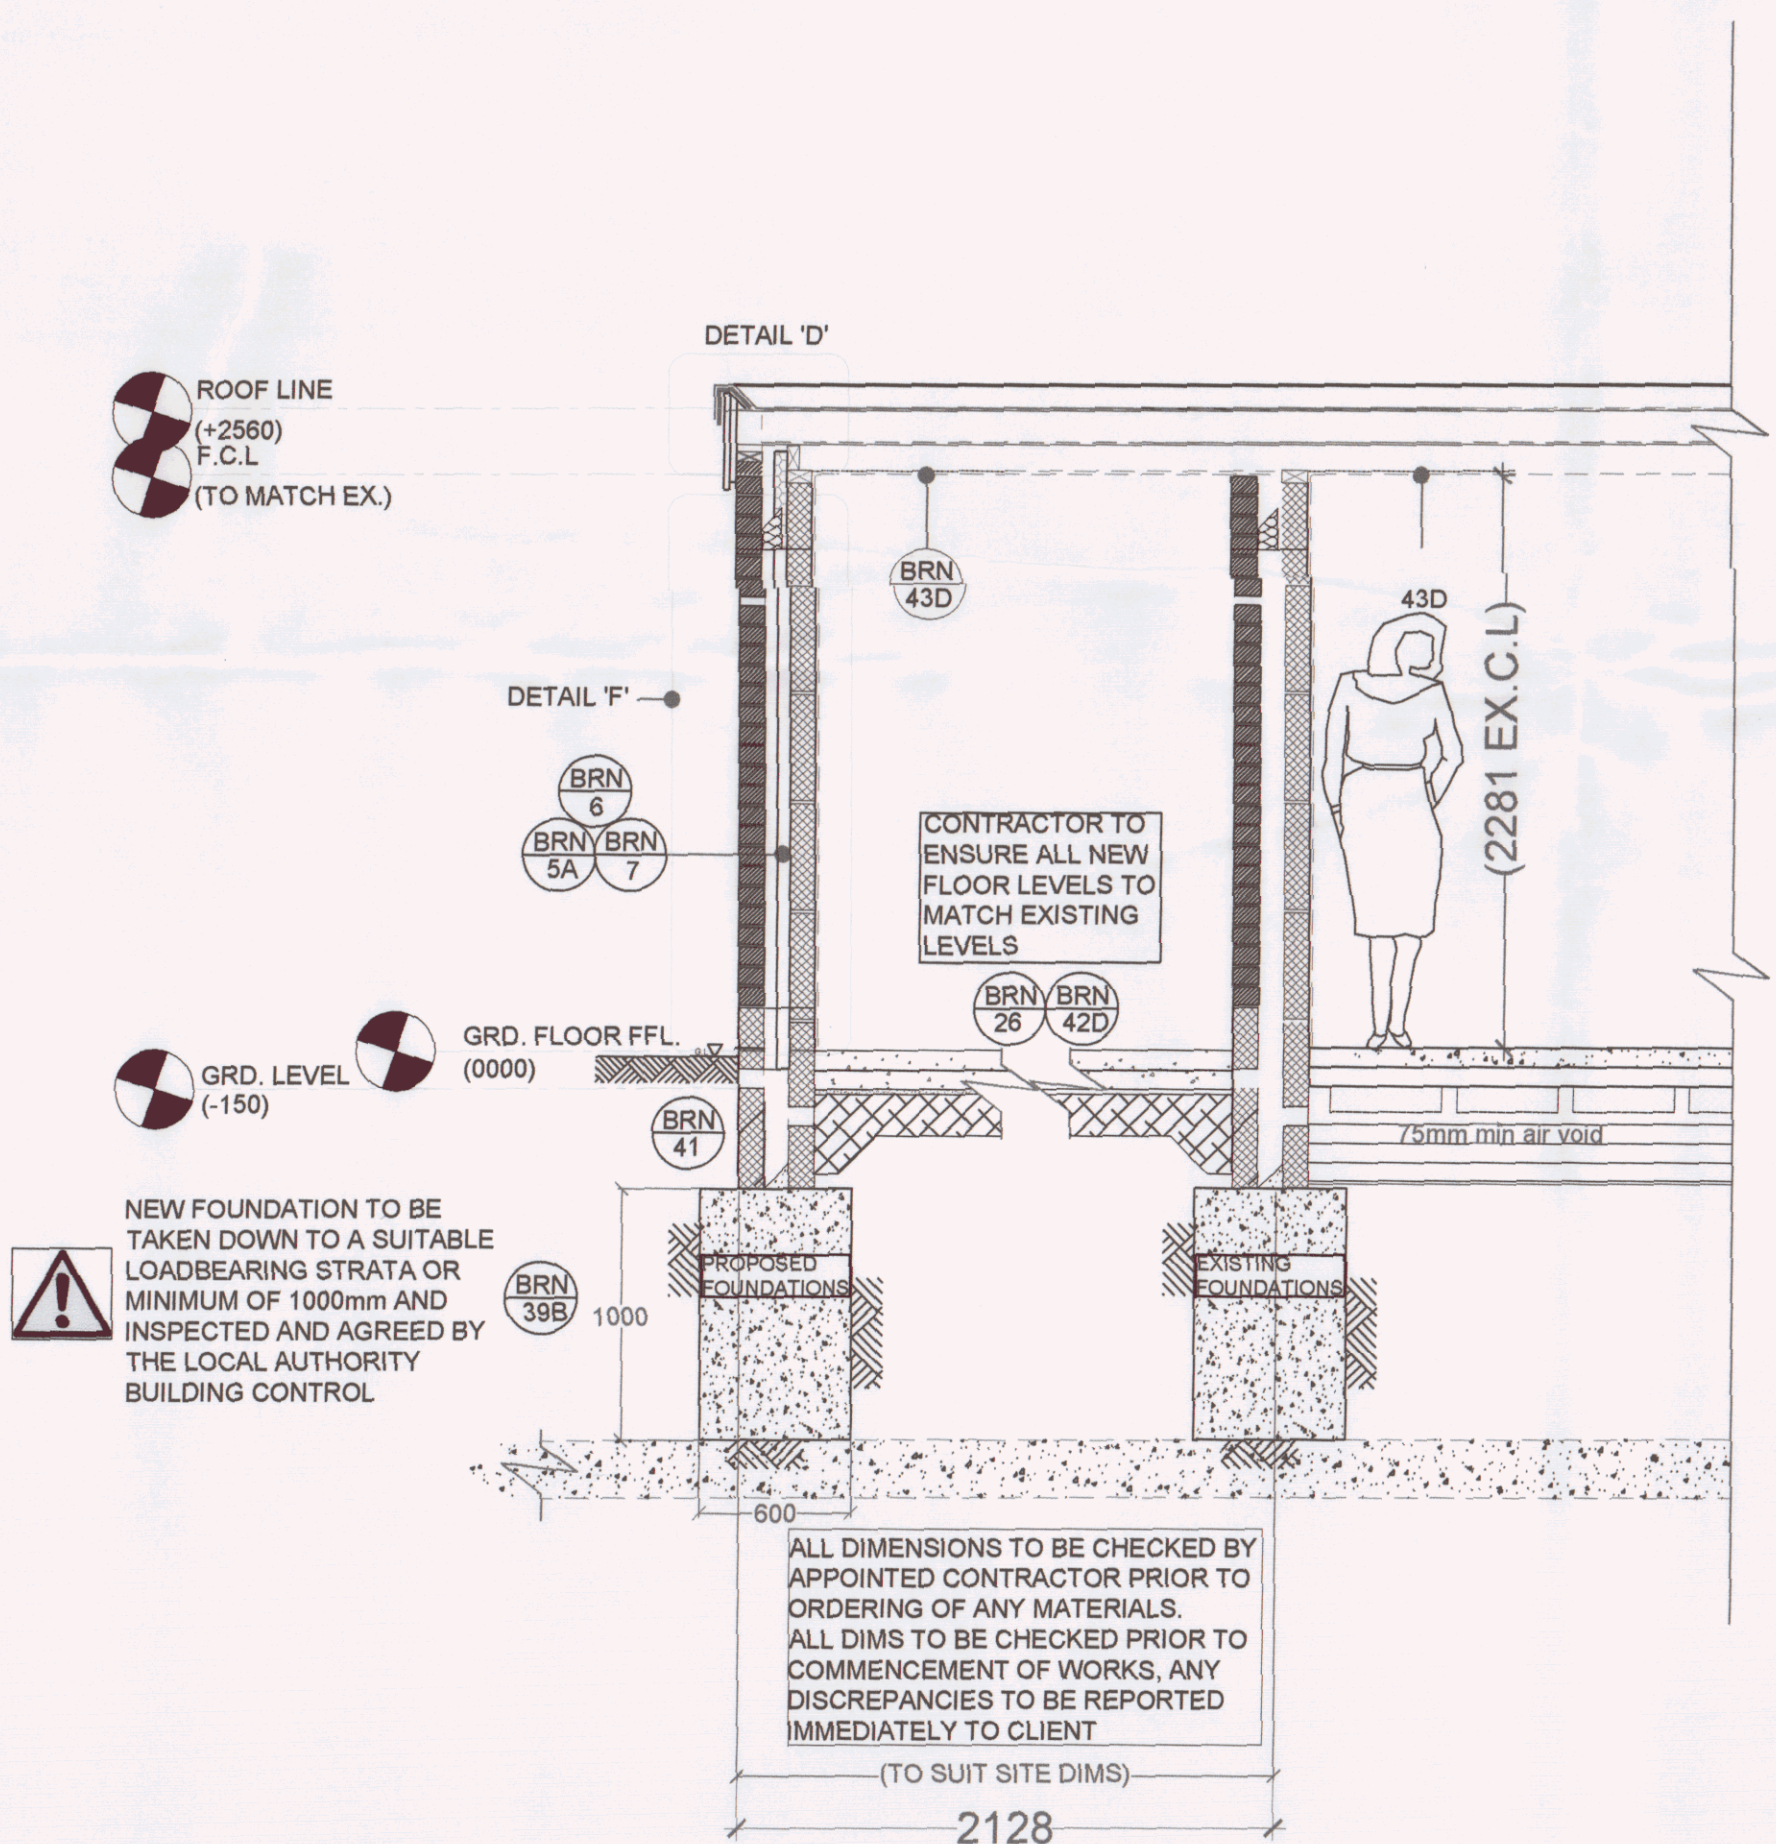
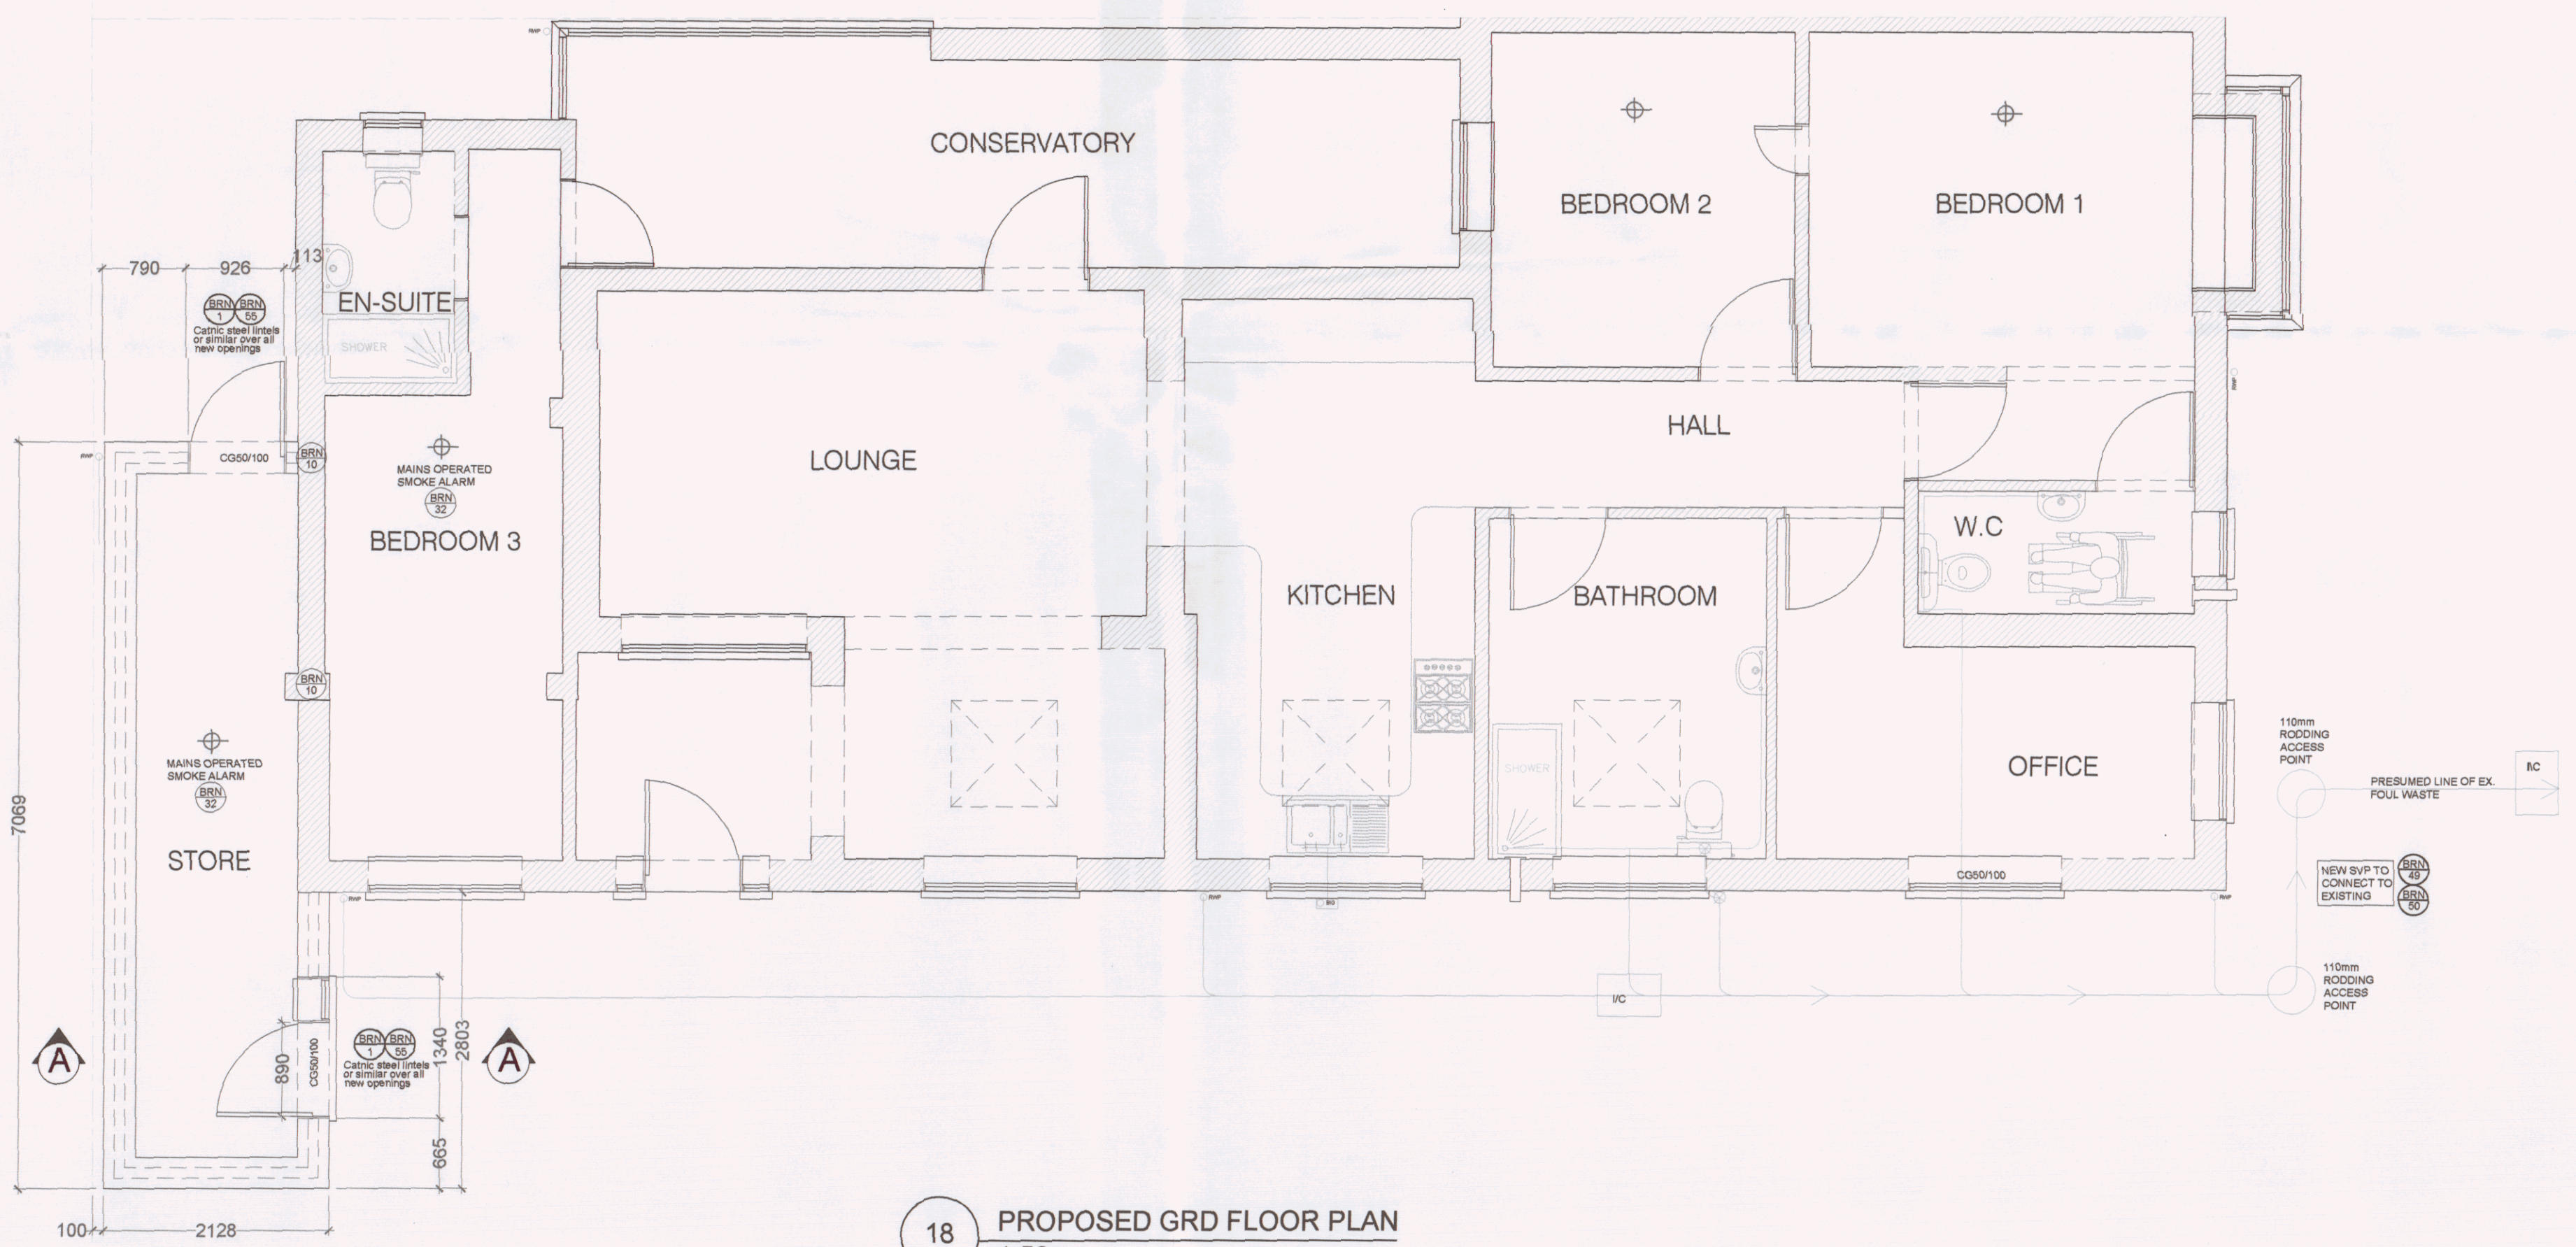
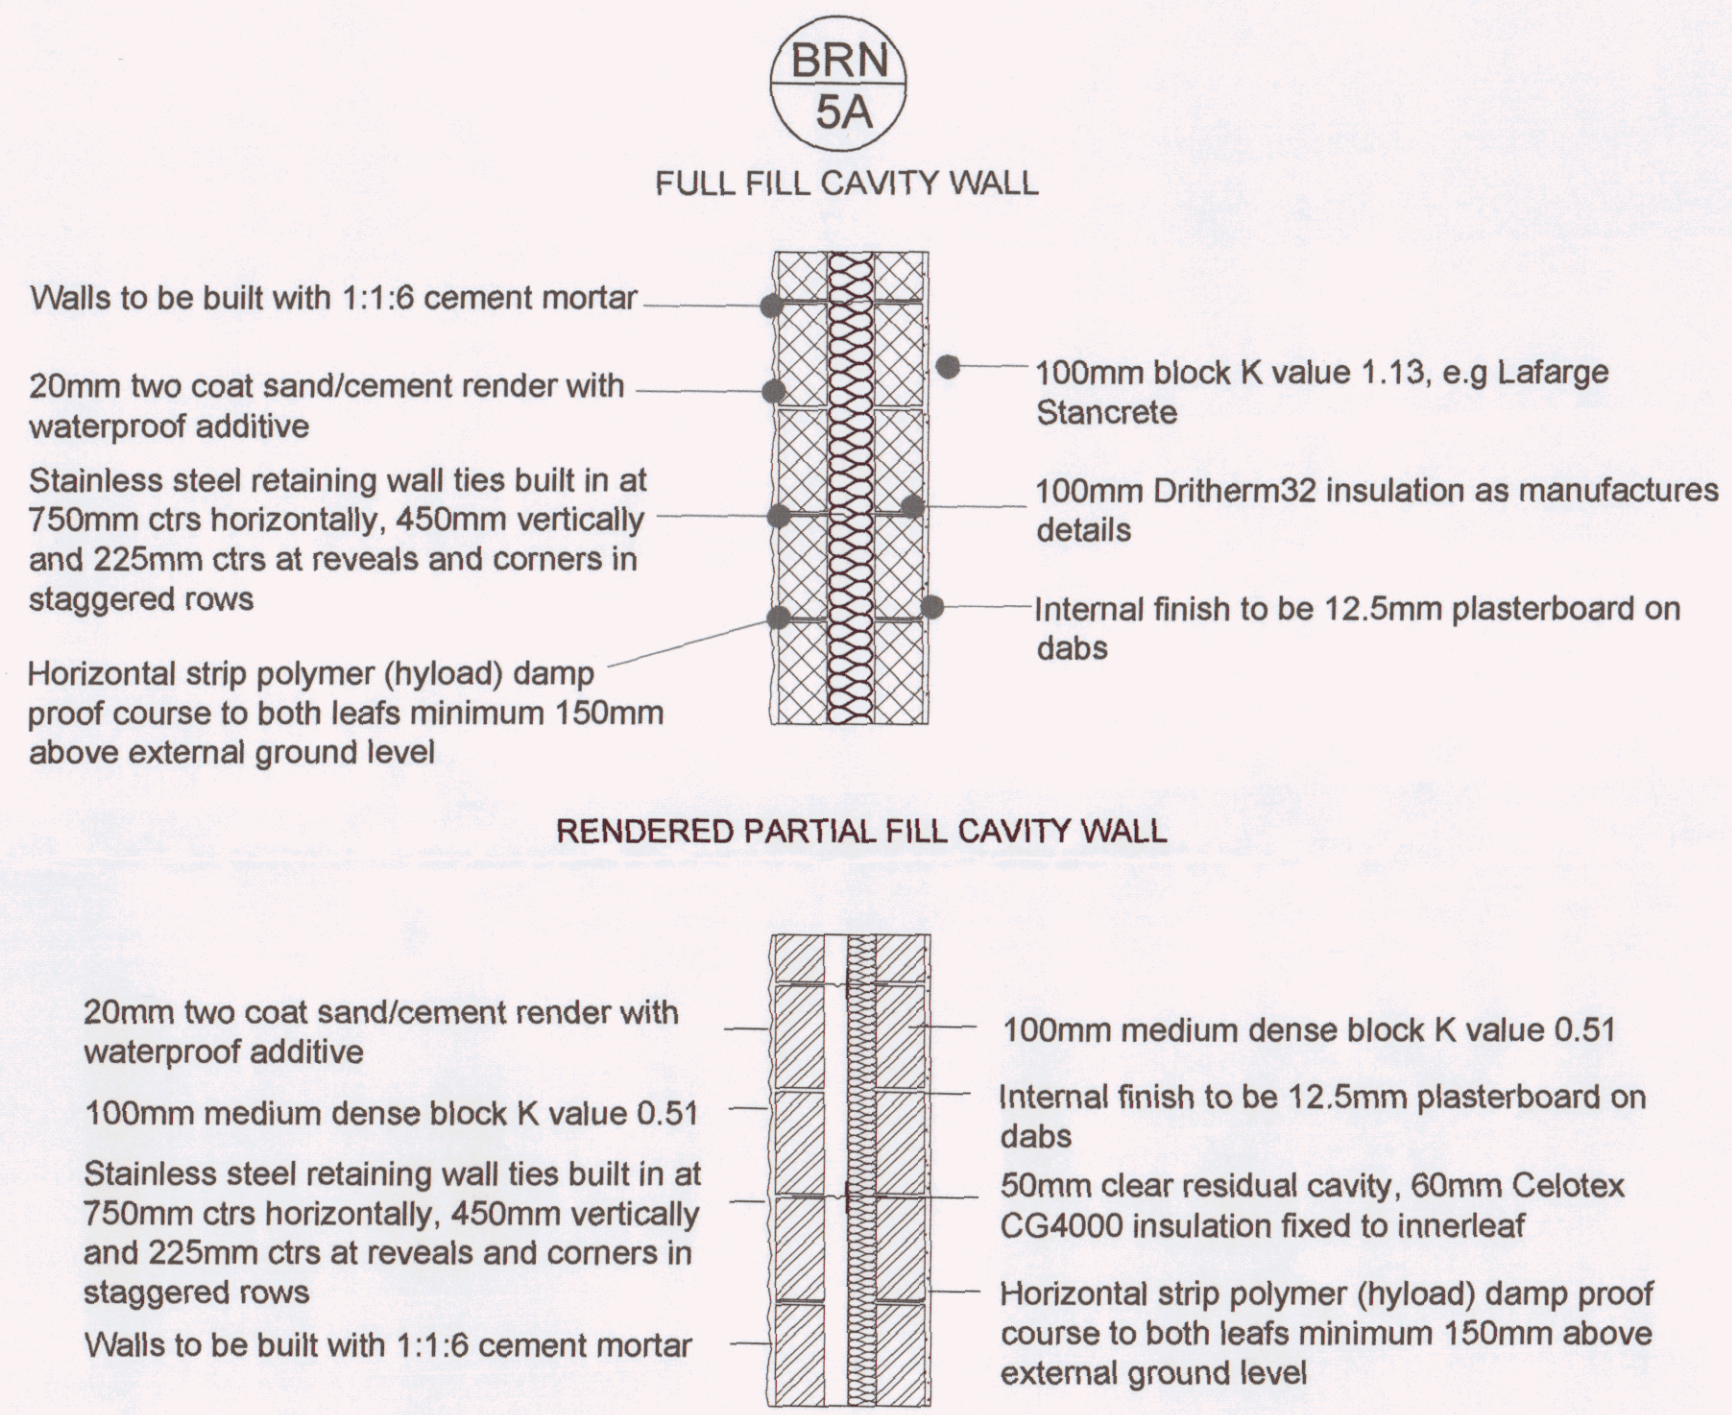
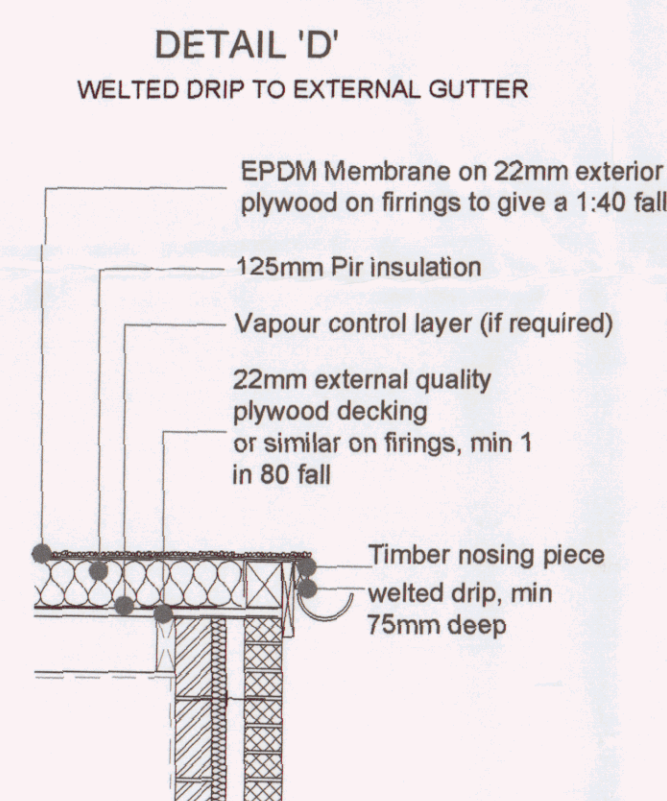
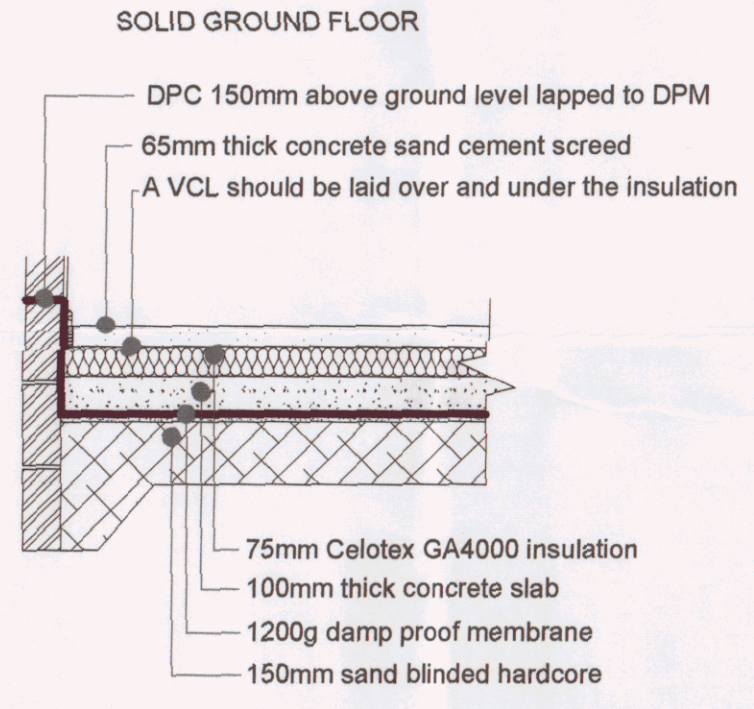
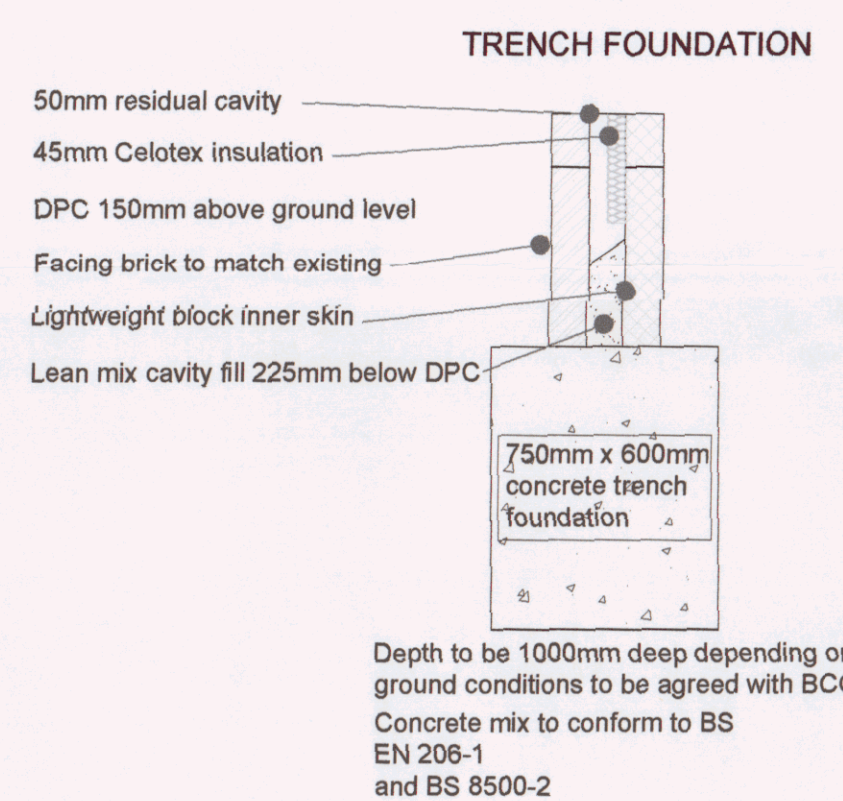
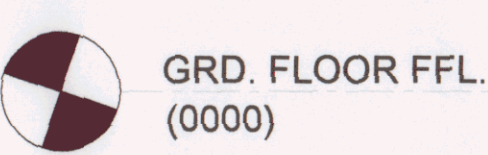
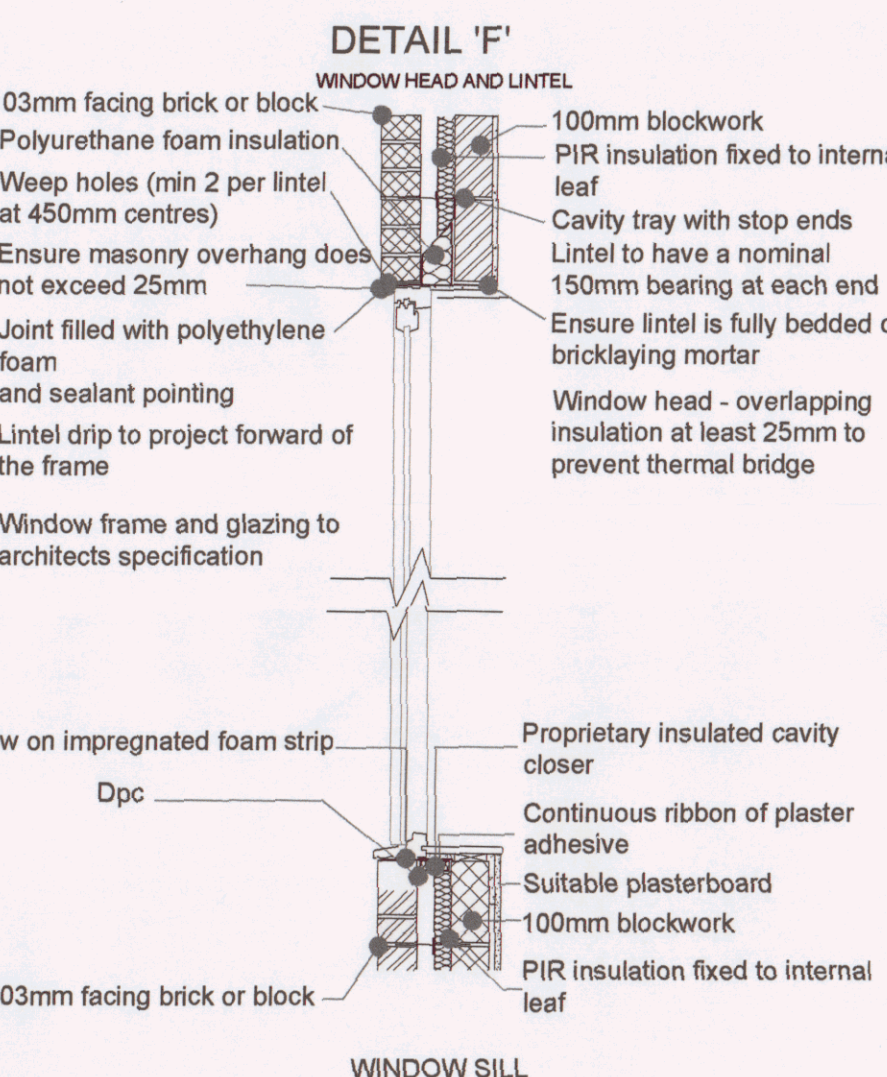
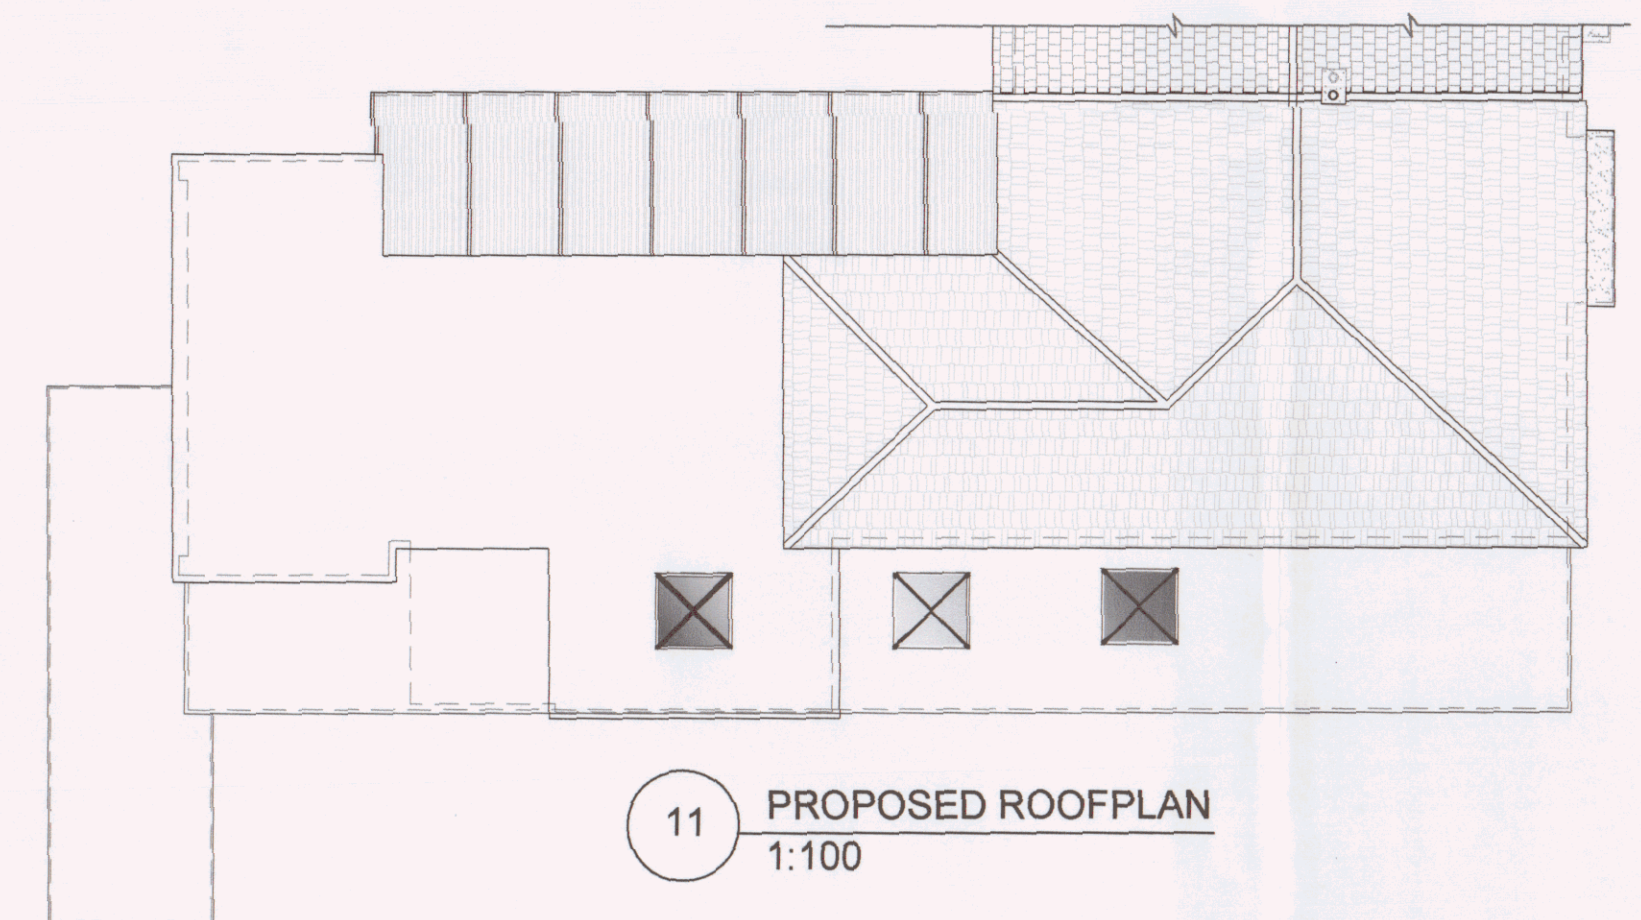


HAMPSHIRE COUNTY COUNCIL
20 SEP 2021
RECEIVED

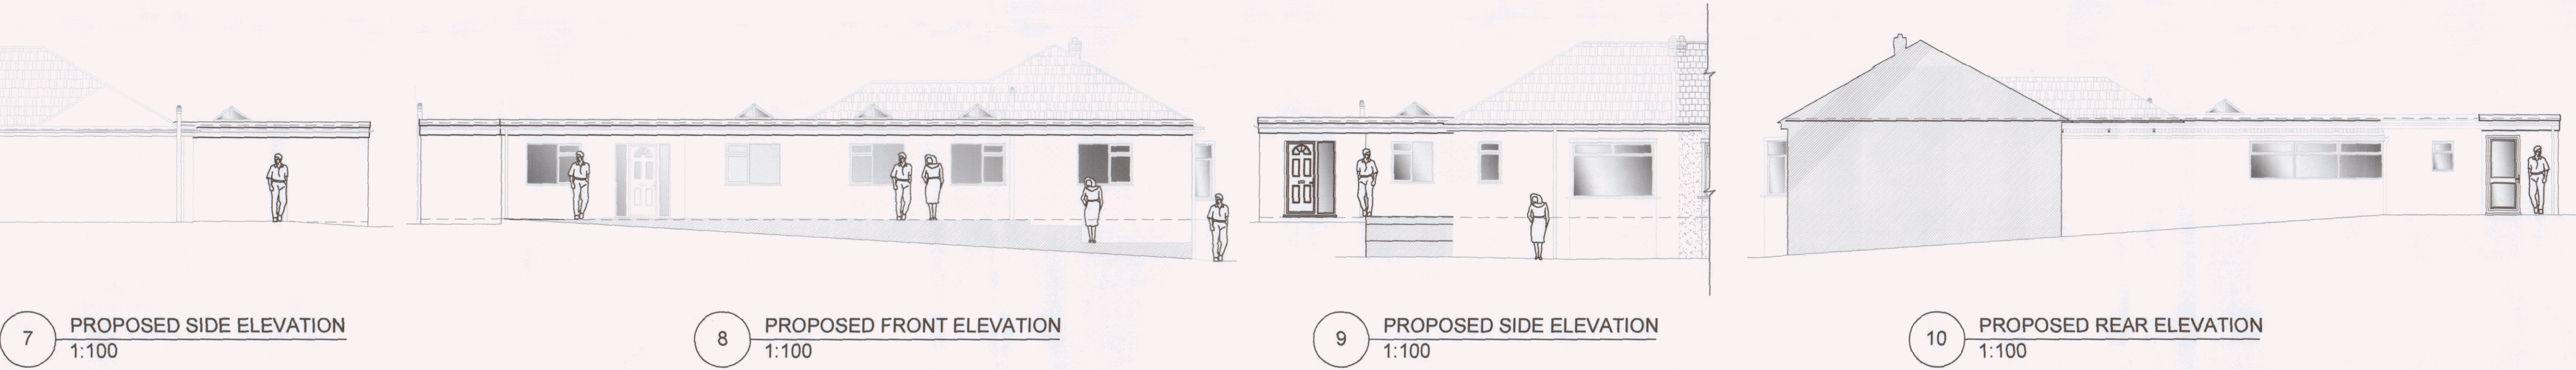

DETAILS AND DIMENSIONS OF ALL LEVELS OF PROPOSED PLANS TO BE CHECKED ON SITE BY APPOINTED CONTRACTOR PRIOR TO ANY COMMENCEMENT/ORDERING OF MATERIALS OF WORK. ANY QUERIES, VARIATIONS OR DISCREPANCIES DIRECTED TO CLIENT - DM DESIGNS ACCEPTS NO RESPONSIBILITY IN ANY PART ON DRAWINGS UNLESS OTHERWISE AGREED PRIOR.

NOTE: DRAWING: BUNDY_02A TO BE USED IN CONJUNCTION WITH ASSOCIATED BUILDING REGULATIONS NOTES BUNDY/BRN. DIRECTIONAL NORTH ARROW SHOWN ON BLOCK & LOCATION PLANS BUNDY/BLP.

BRN 1 DENOTES ATTACHED BUILDING REGULATION NOTES
DENOTES ITEM No.

MODIFICATIONS		ISSUE:
TITLE PROPOSED EXTENSION TO FORM OUTSIDE STORAGE		
CUSTOMER 1 FIR COPSE ROAD, PURBROOK, WATERLOOVILLE, HAMPSHIRE, PO7 5JA		
DRAWN BY: DM designs		DRAWING NO: BUNDY_02A 1 OF 1
SCALE:		VARIES:
DATE:		05.09.2021