


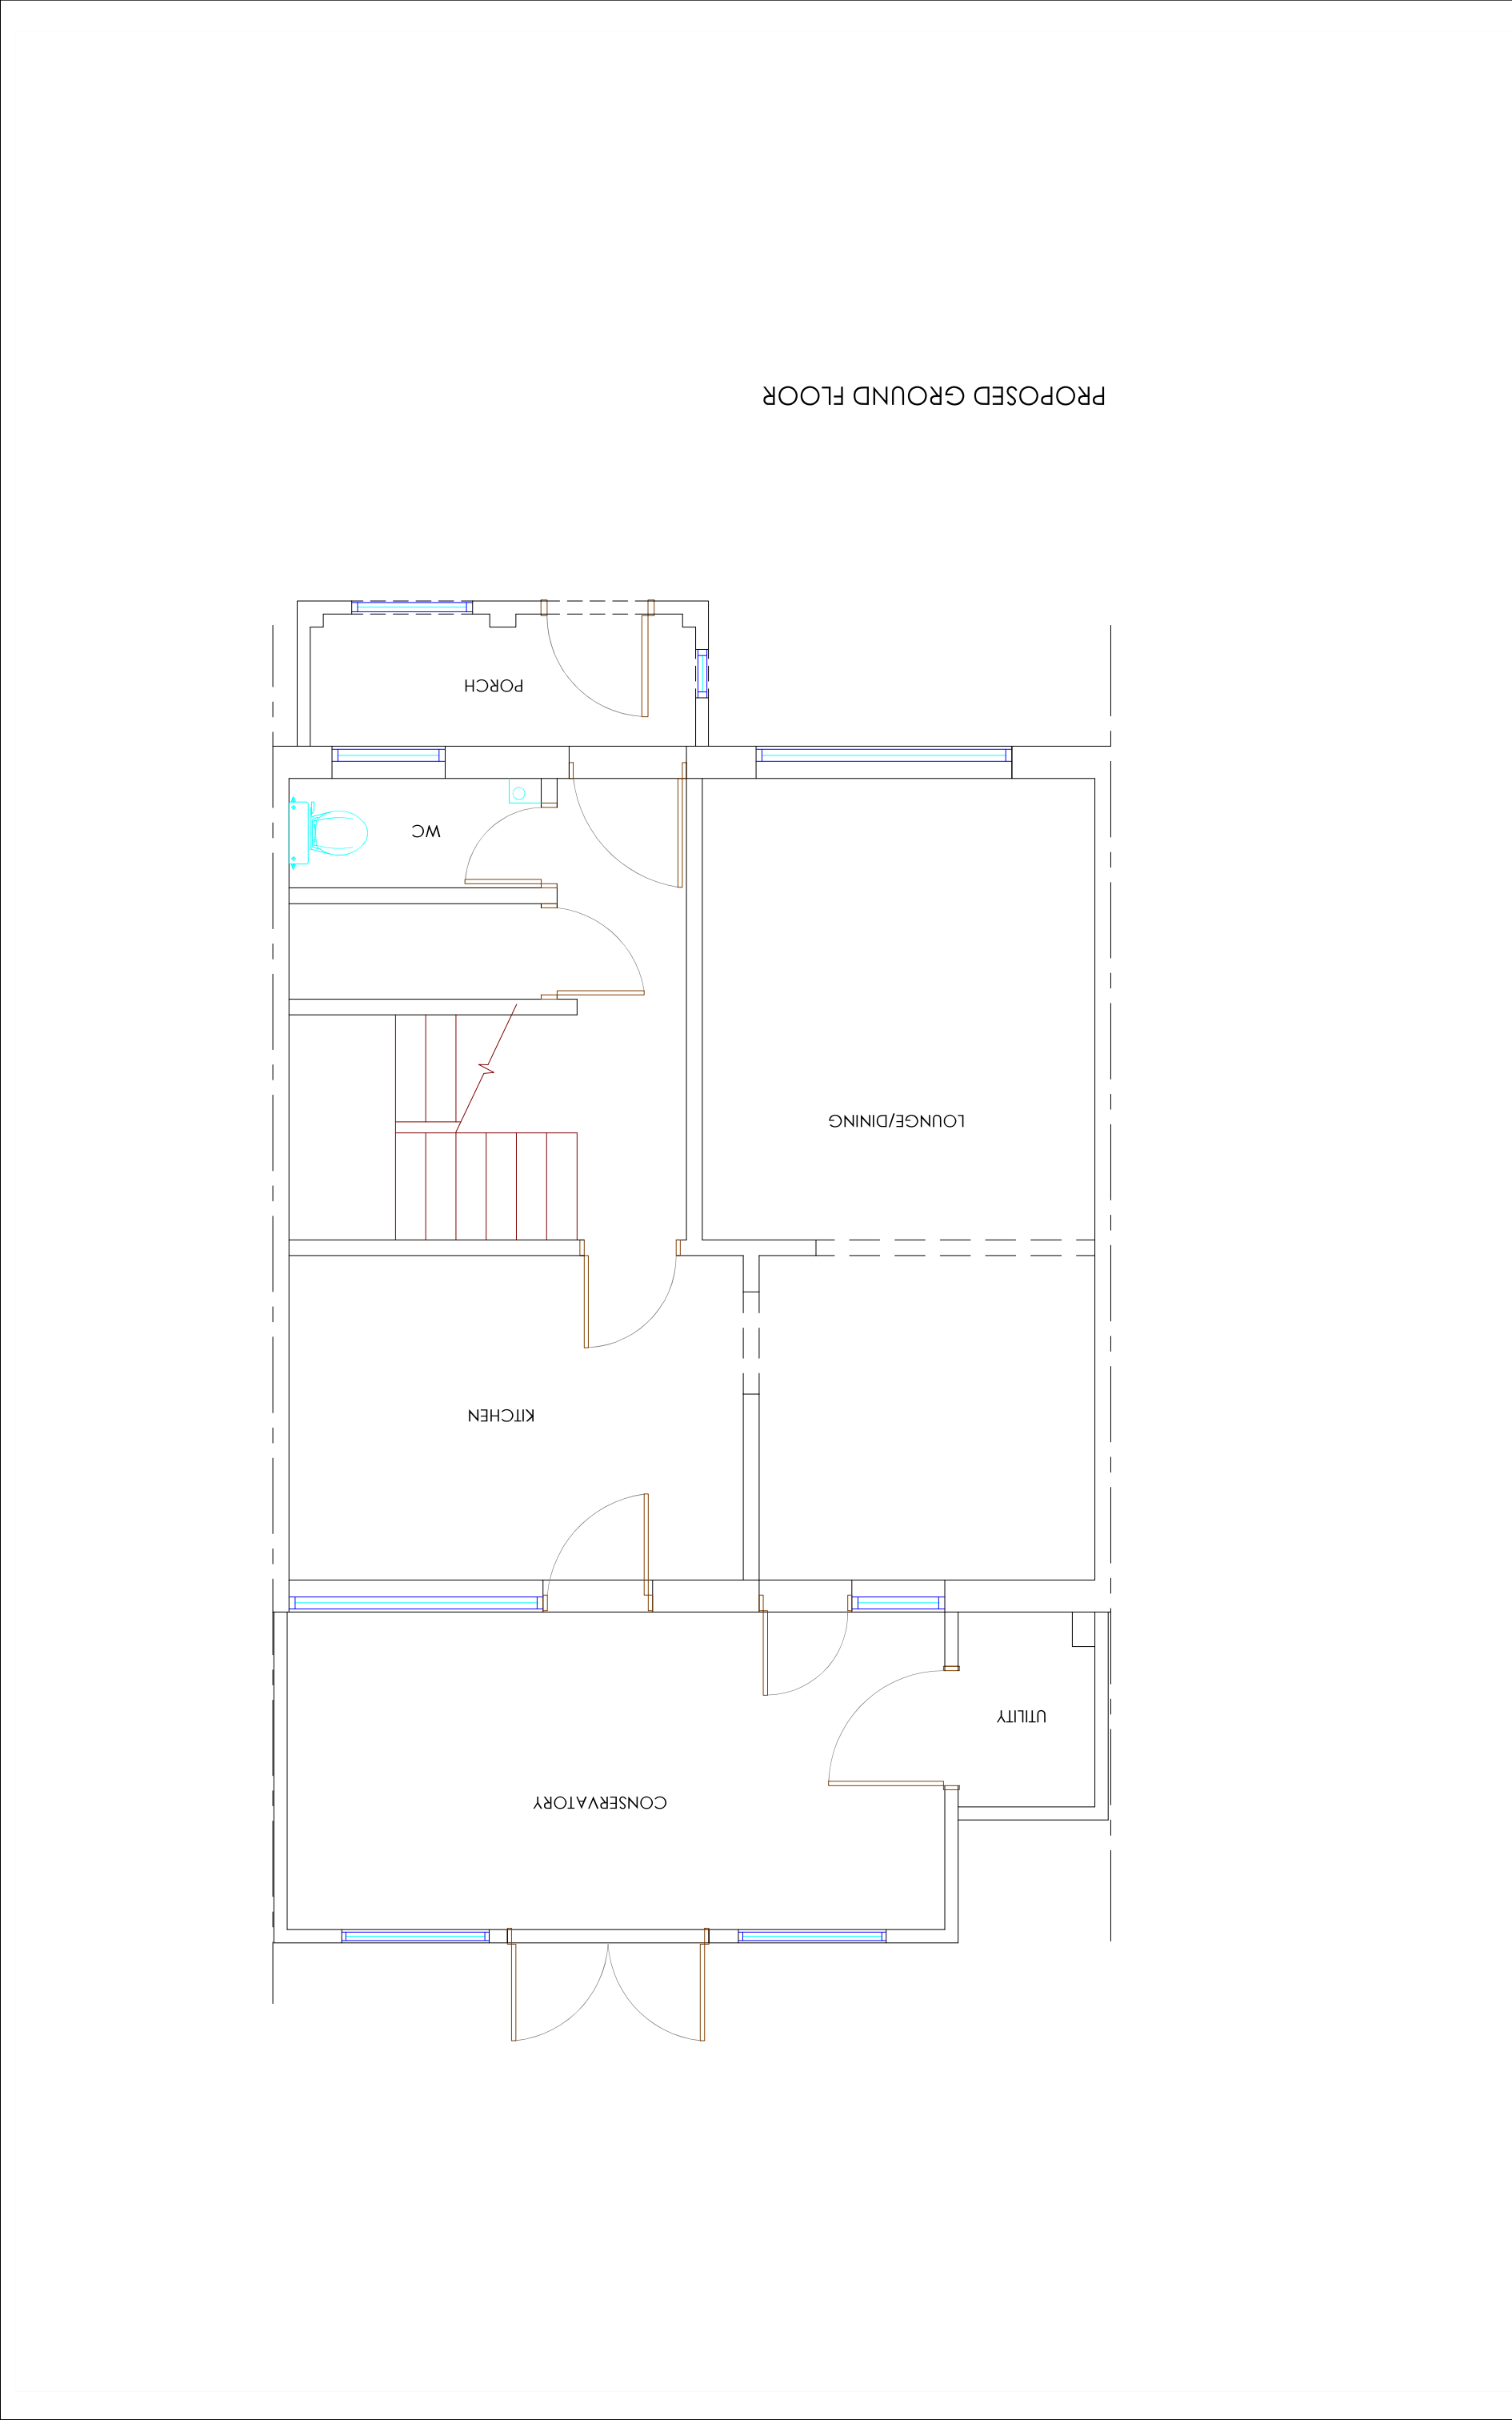

Copyright is reserved by GBS Designs and is issued on the condition that it is not copied or disclosed by or to any unauthorised persons without prior consent in writing from GBS Designs.

All dimensions to be checked on site

All structural elements to be specified by a suitably qualified structural engineer.

REV	DESCRIPTION	DRAWN	DATE
-	Initial design	JLR	21.04.21

Drawing Ref

42 ELIZBTH RD 05

Scale at A1

1:25

Drawing Title

42 Elizabeth Road,
Waterlooville,
Hampshire,
PO7 7DN.

Scale Bar

012

Date

21 APRIL 2021

Drawn by

GBS

GBS designs

CAD - ARCHITECTURE - DESIGN

6 Shillinglee Waterlooville
Hampshire PO7 5RW
Tel 023 9225 8315
www.gbsimages.co.uk