


Proposed new vehicular access

Hatched additional footprint

110 Southleigh Road PO9 2PS

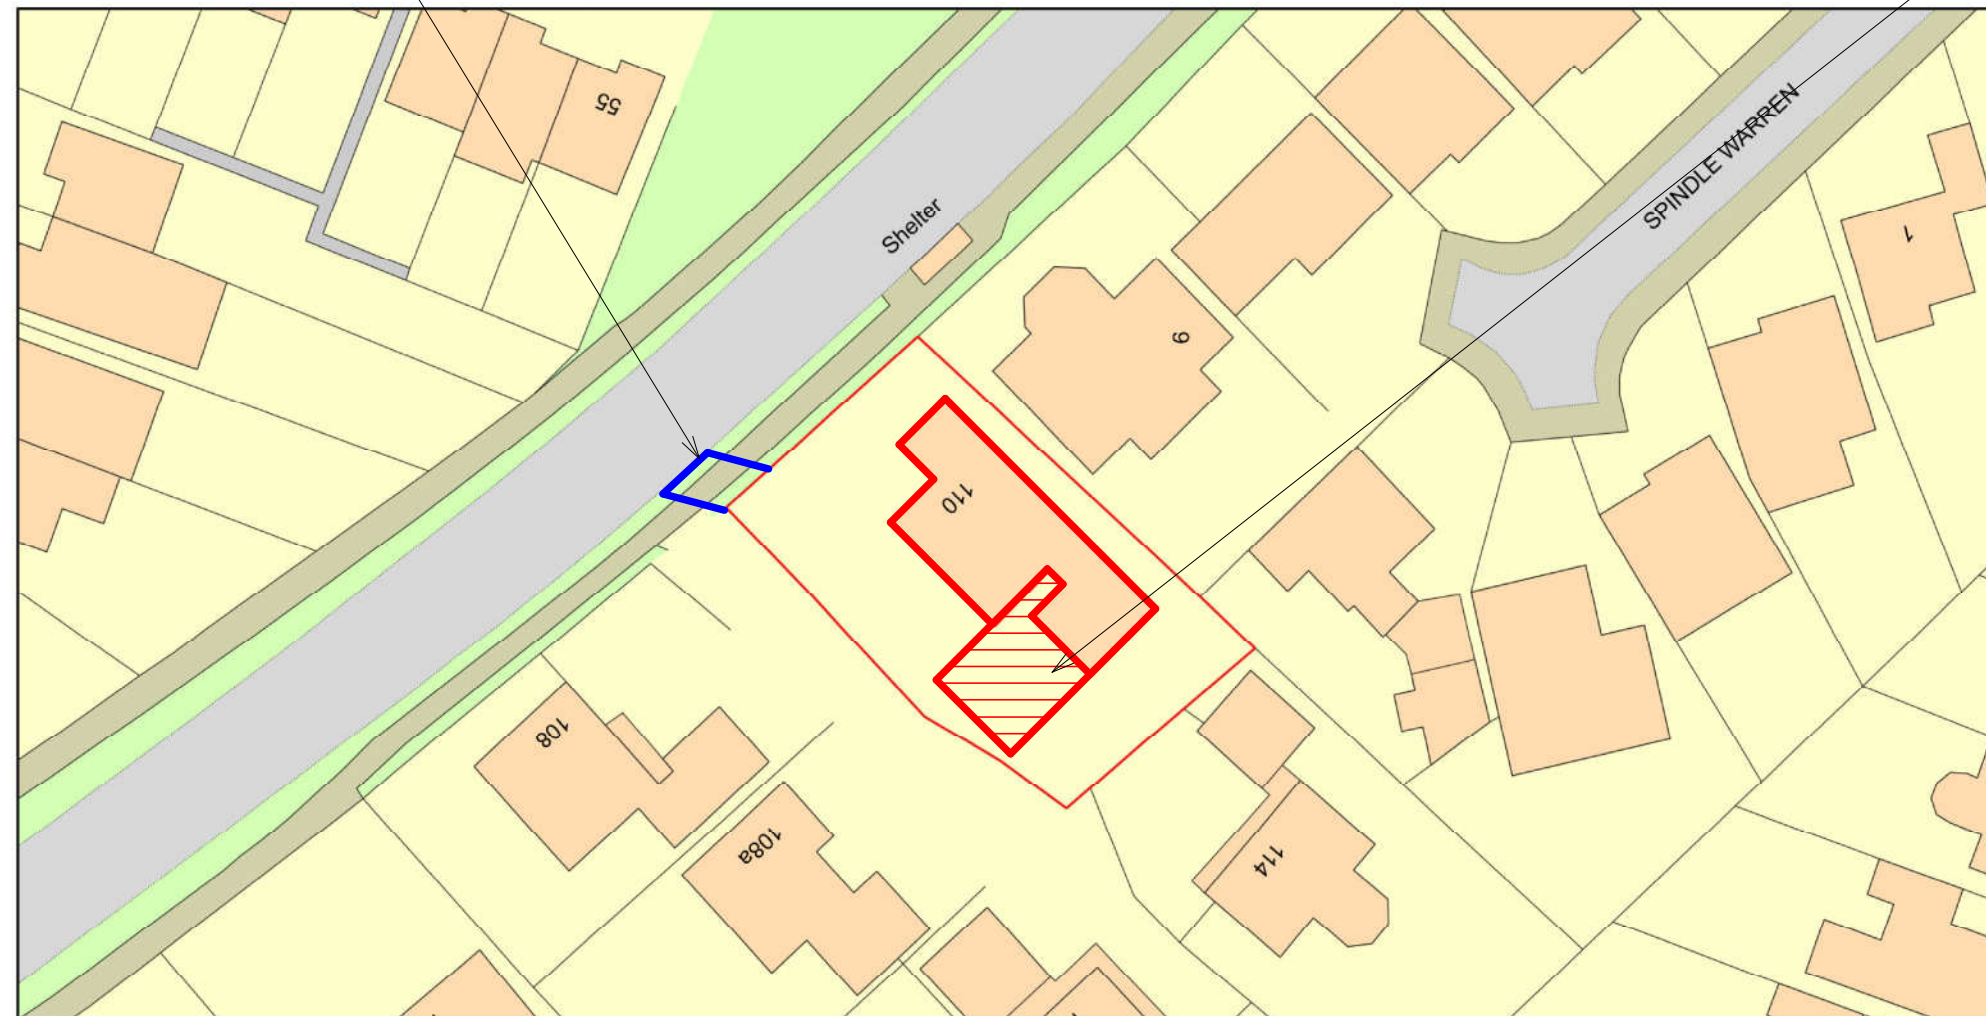

0 20
Metres



Plan Produced for: Parkers Design

Date Produced: 30 Aug 2020

Plan Reference Number: TQRQM20243211655217

Scale: 1:500 @ A4

© Crown copyright and database rights 2019 OS 100042766



1:500		100
1:200		20
1:100		10
1:50		5

pd parkers
executive
design

(C) Copyright of Parkers Design (Southern) Limited. Any reproduction of these drawings will require written authority from the copyright owner.

Parkers Design Limited - The Studio @ 90, PO9 2PR

www.pexd.co.uk - info@pexd.co.uk - 07776 008822

PROJECT
110 Southleigh Road PO9 2PS

SHEET
Block Plan

CLIENT
A Sakutukwa

Date Issue Date Scale (@ A3)

Drawn by	SW	DRAWING NUMBER	REV
Checked by	SR	A107	