BLOCK PLAN SCALE 1:500@a4 49 Skylark Avenue, Emsworth PO10 7GB

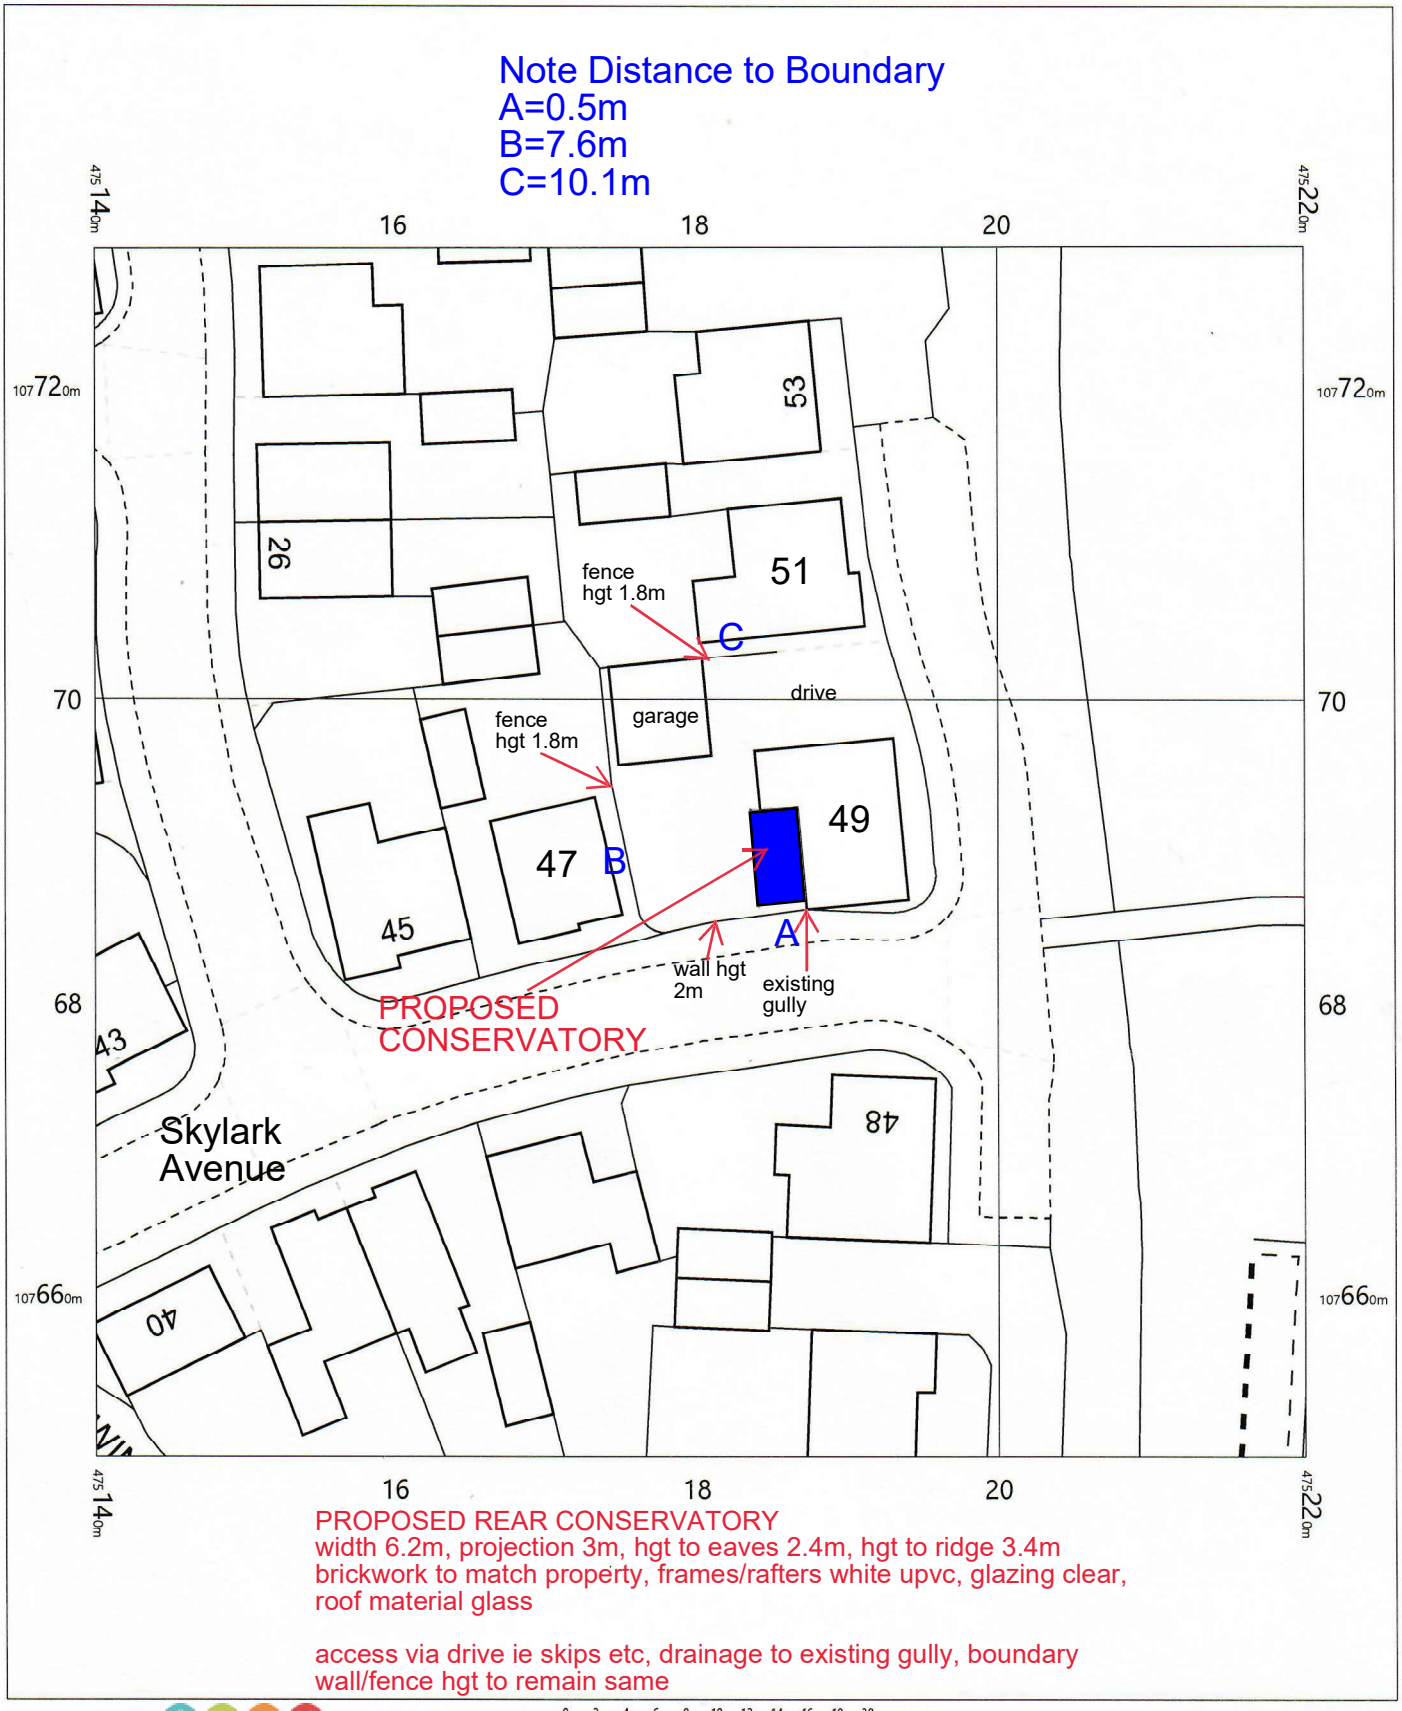

PROPOSED REAR CONSERVATORY
width 6.2m, projection 3m, hgt to eaves 2.4m, hgt to ridge 3.4m
brickwork to match property, frames/rafters white upvc, glazing clear,
roof material glass

access via drive ie skips etc, drainage to existing gully, boundary
wall/fence hgt to remain same

0 2 4 6 8 10 12 14 16 18 20
m

Four Seasons
CONSERVATORIES & ORANGERIES

OS MasterMap 1250/2500/10000 scale
Friday, January 8, 2021, ID: CM-00929579
www.centremapslive.co.uk

1:500 scale print at A4, Centre: 475180 E, 107690 N

©Crown Copyright Ordnance Survey. Licence no. 100019980

N

CENTRE MAPS LIVE.
FOR A BETTER POINT OF VIEW