



Site Address:  
  
Badger Cottage  
58 Lovedean Lane  
Waterlooville  
Hampshire PO8 8HR

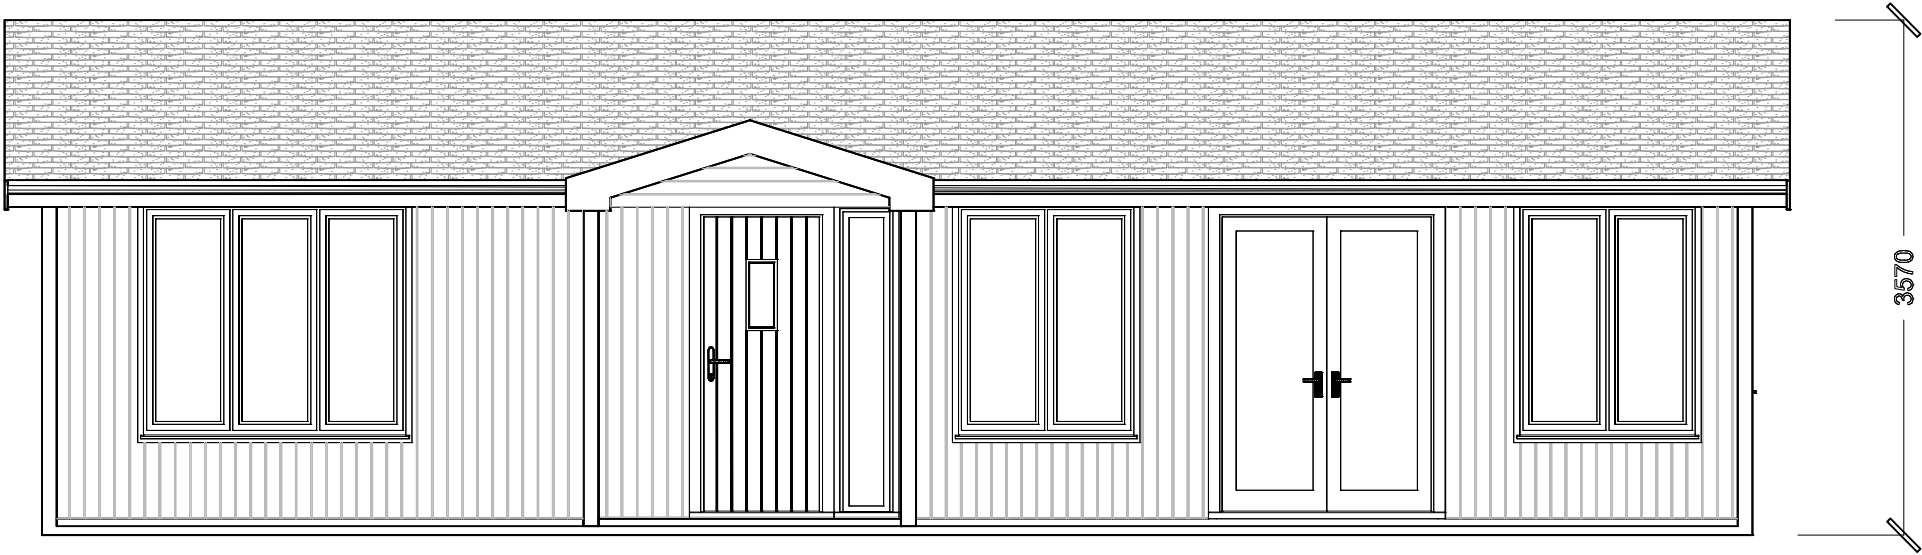

ELEVATION A

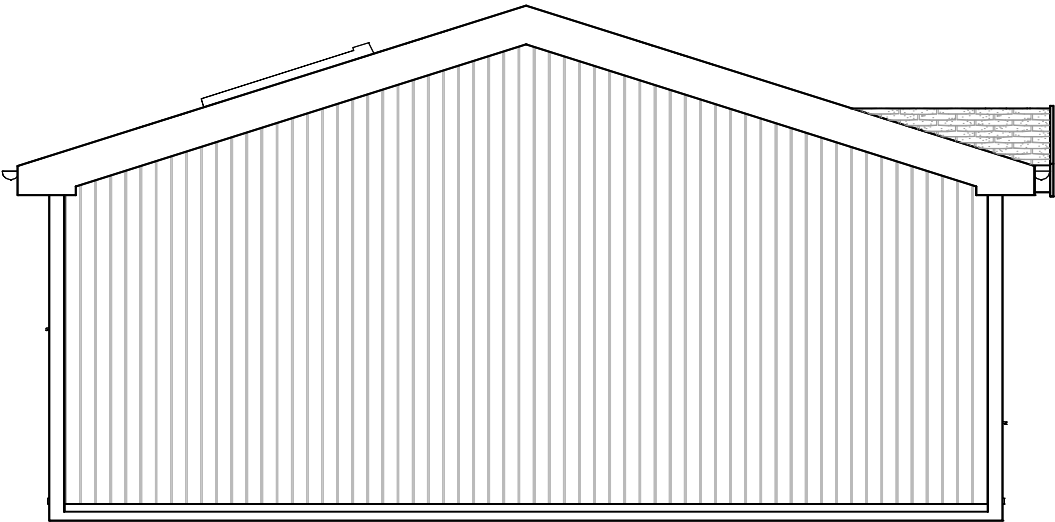

ELEVATION B



| ADDRESS   | INFO   |
|---|---|
| HOMELODGE BUILDINGS LTD.<br>UNIT 2, BEECHES INDUSTRIAL<br>PARK, LITTLETON ROAD,<br>CRAWLEY, WINCHESTER,<br>SO21 2DD | WRITTEN DIMENSIONS ARE IN ALL CASES<br>TO BE PREFERRED TO SCALED<br>DIMENSIONS. CONTRACTORS,<br>SUB-CONTRACTORS AND SUPPLIERS<br>MUST VERIFY ALL DIMENSIONS ON SITE. |
| TEL: 01962 881 480                                                                                                  | *FURNITURE IS SHOWN FOR THE<br>PURPOSE OF ILLUSTRATION ONLY,<br>UNLESS OTHERWISE NOTED.                                                                              |

|   |                                                   |
|---|---------------------------------------------------|
| <br>a unique solution for space | Drawn by :<br>R.L                                 |
|   | Client :<br>MRS VERRIER                           |
|   | Drawing Title :<br>PL ELEVATION A-B               |
|   | Scale :<br>1:50 @ A3                              |
|   | Date :<br>07 September 2020 16:49:00              |
|   | Drawing Reference :<br>3051.20 - HTB- PLEL - OPT2 |
|   | Revision Number : -                               |