



PHYSICAL SCALE IN METERS @ 1:100


NOTES:
This drawing has been produced solely for PLANNING/DESIGN.
Do not Scale from this Drawing except for planning purposes.
Any drainage shown is presumed and to be checked on site
before commencement of works.
This drawing is the copyright of MF Designs Ltd.

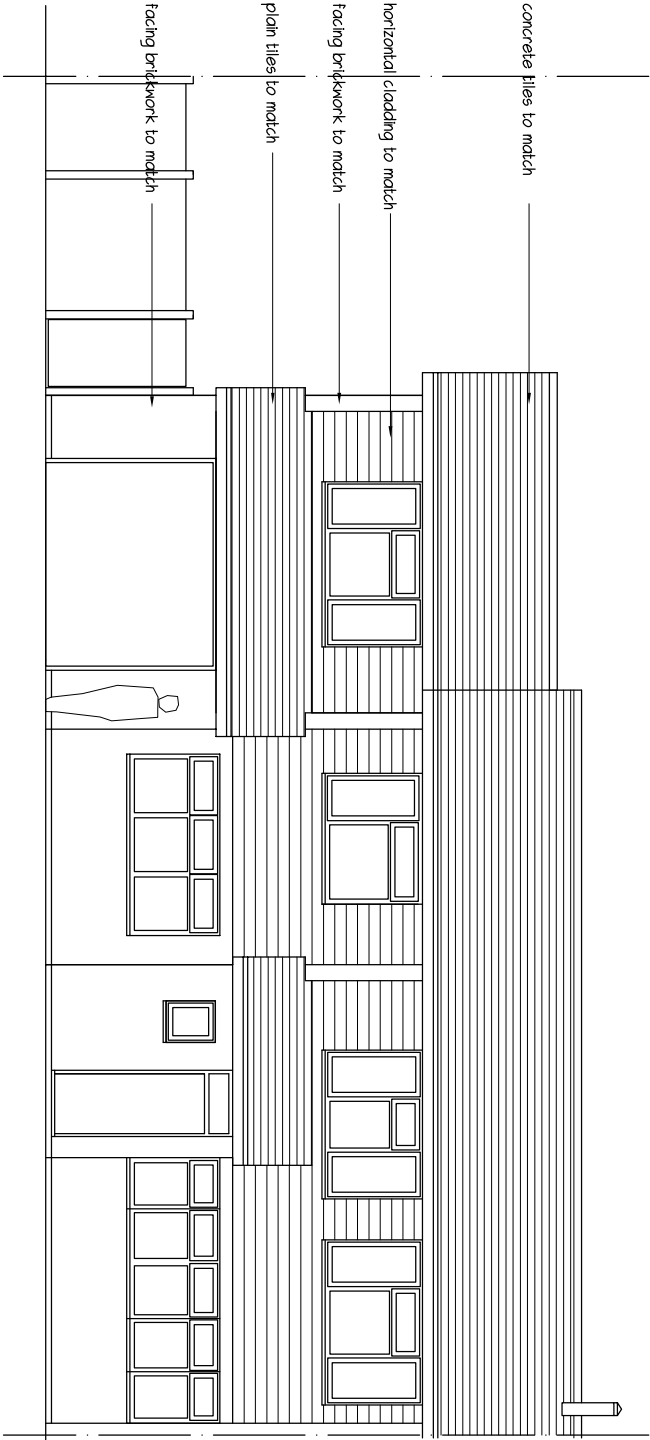


Proposed North (front)

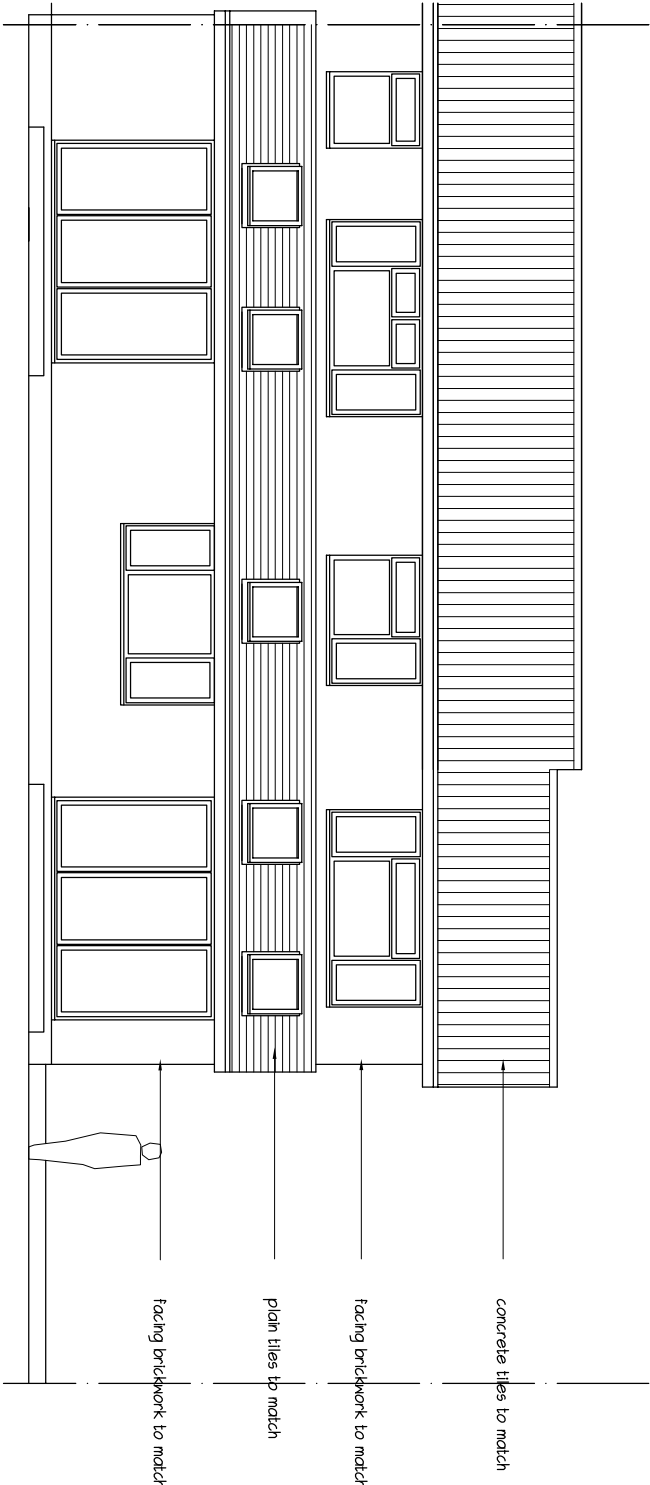


Proposed South (rear)

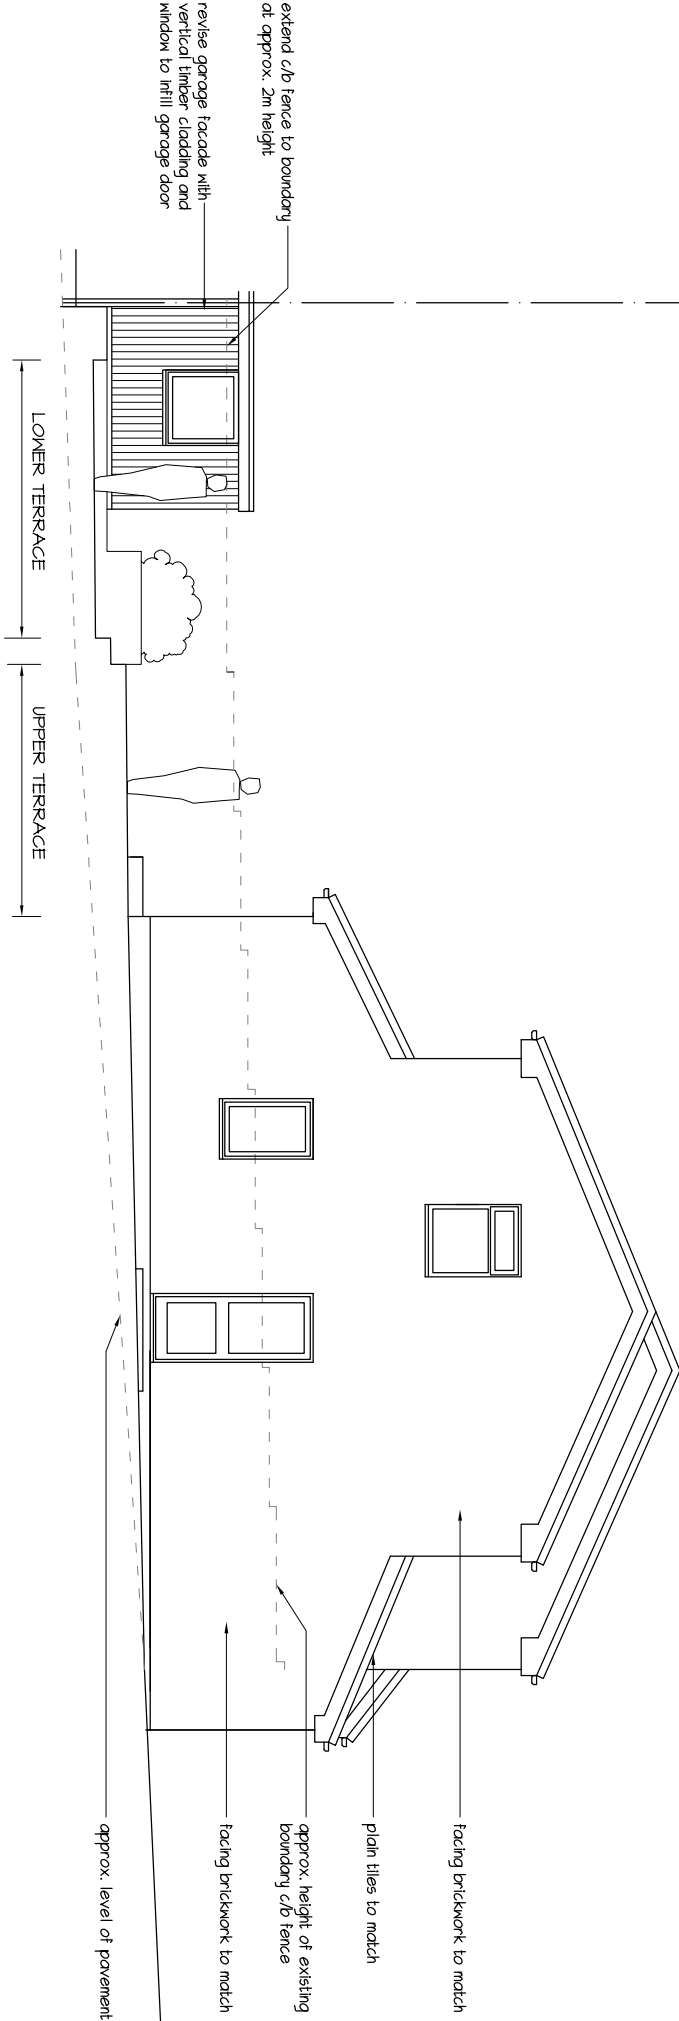

Proposed East

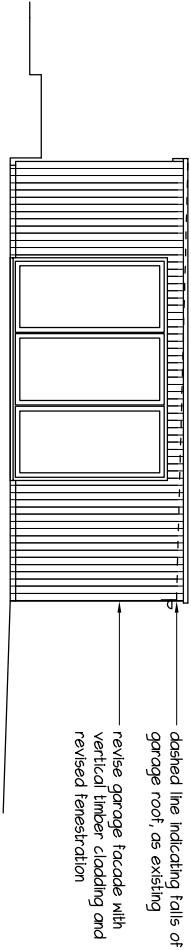

Proposed Garage North

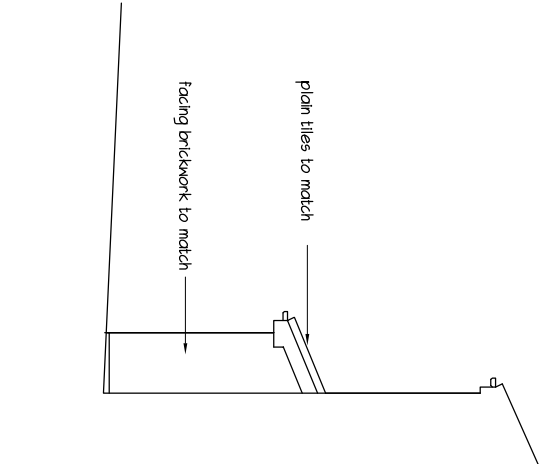

Proposed West

A:15/03/2021 - reduced proposal size

mf designs ltd

Chartered Architects



36 Grove Road • Havant • Hampshire • PO9 1AR
Director: Martin Farrer RIBA • Co Registration No.4507379

U/f 02392 470967
e admin@mfdesigns.org.uk

Date: Jan 2021
Scale: 1:100

Job No: 3225
Dwg No: P_02 A

EXTENSION & ALTERATIONS - 29 Wrasbury Park Drive, Emsworth. PO10 7UU