



**PROPOSED SINGLE STOREY ADDITION.
1, TUDOR CLOSE, HAYLING ISLAND, HANTS.
FOR P. WILTSHIRE & C. BLACKKEY.**

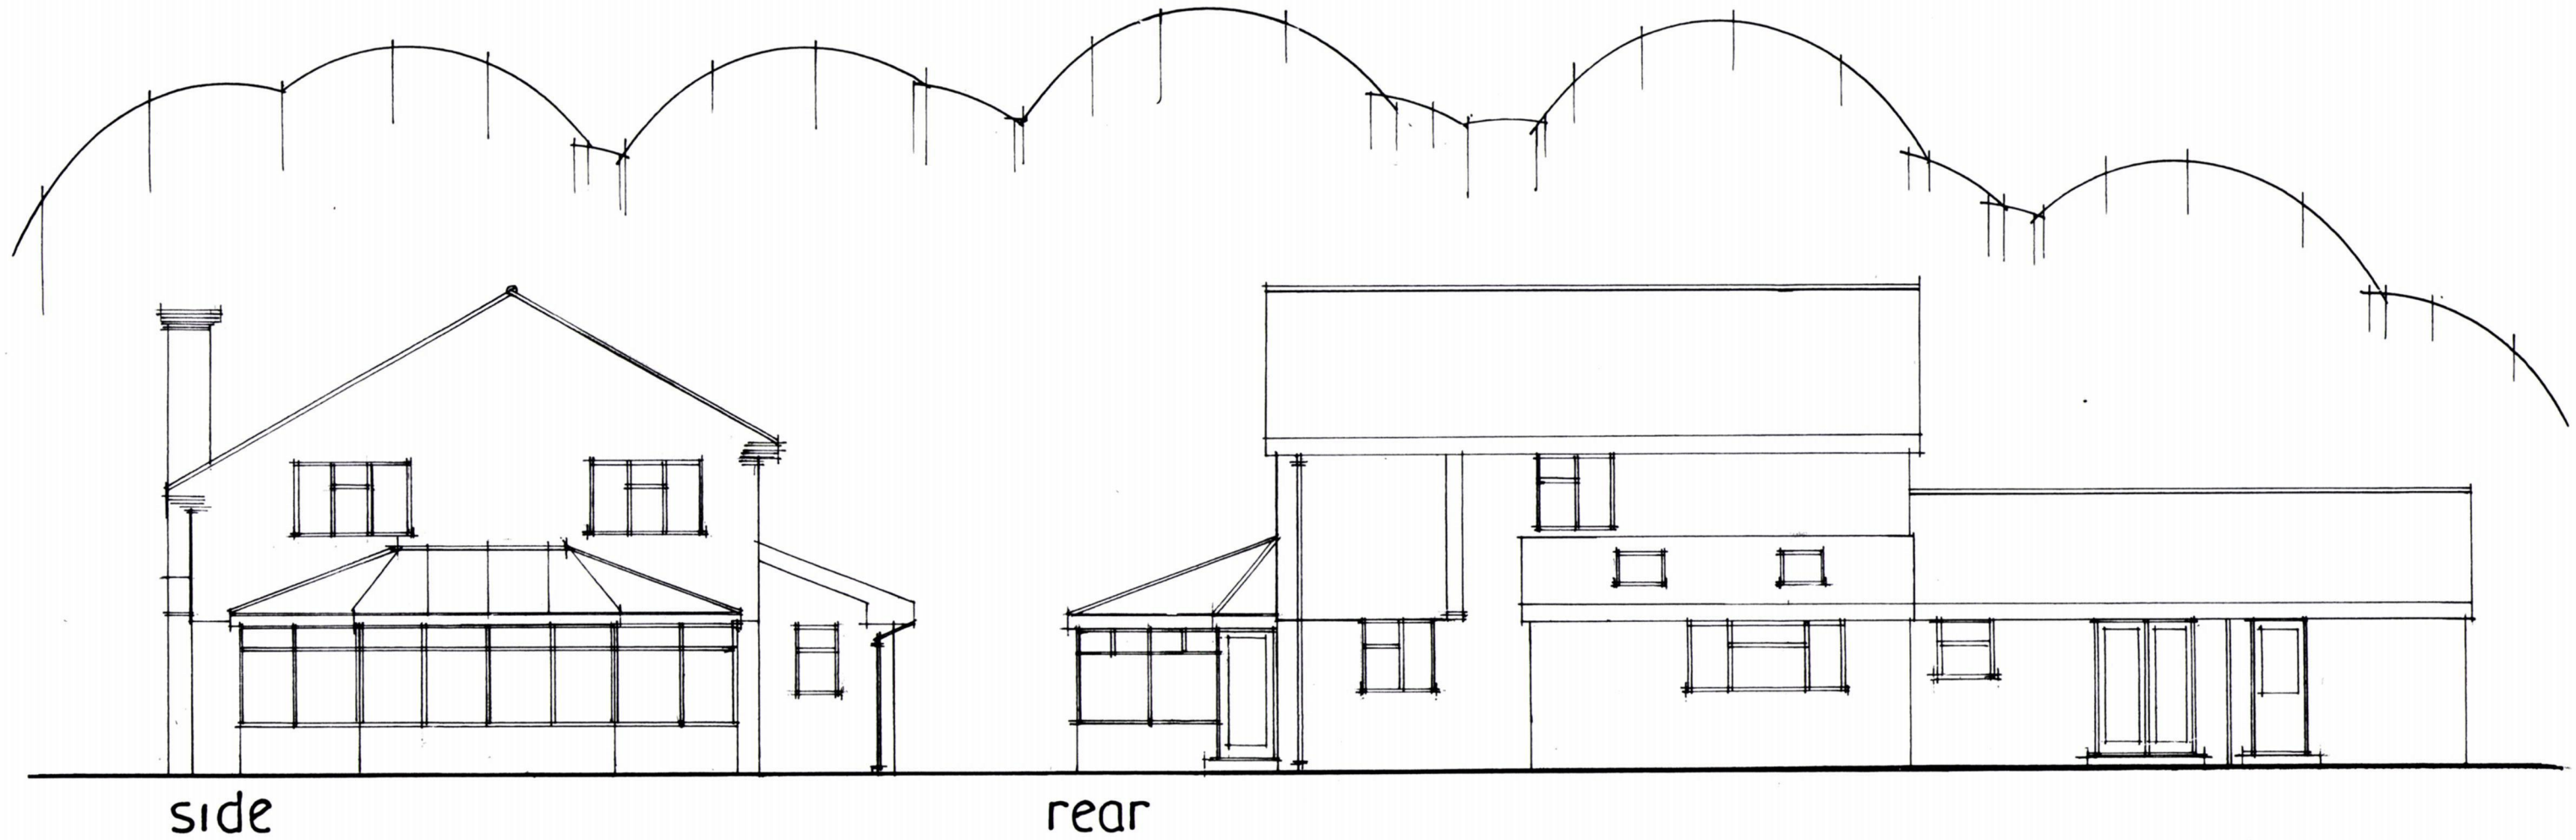

date apr 21
scale 1:100

front

EXISTING ELEVATIONS

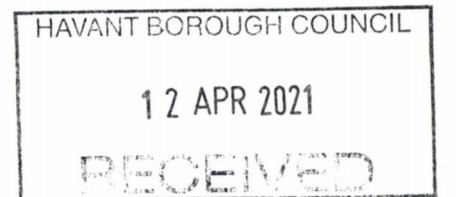

PETER J. WALKER
ISLAND DESIGN
182 SEAFRONT, HAYLING ISLAND, HANTS
PO11 9AN

TEL: 02392467571