


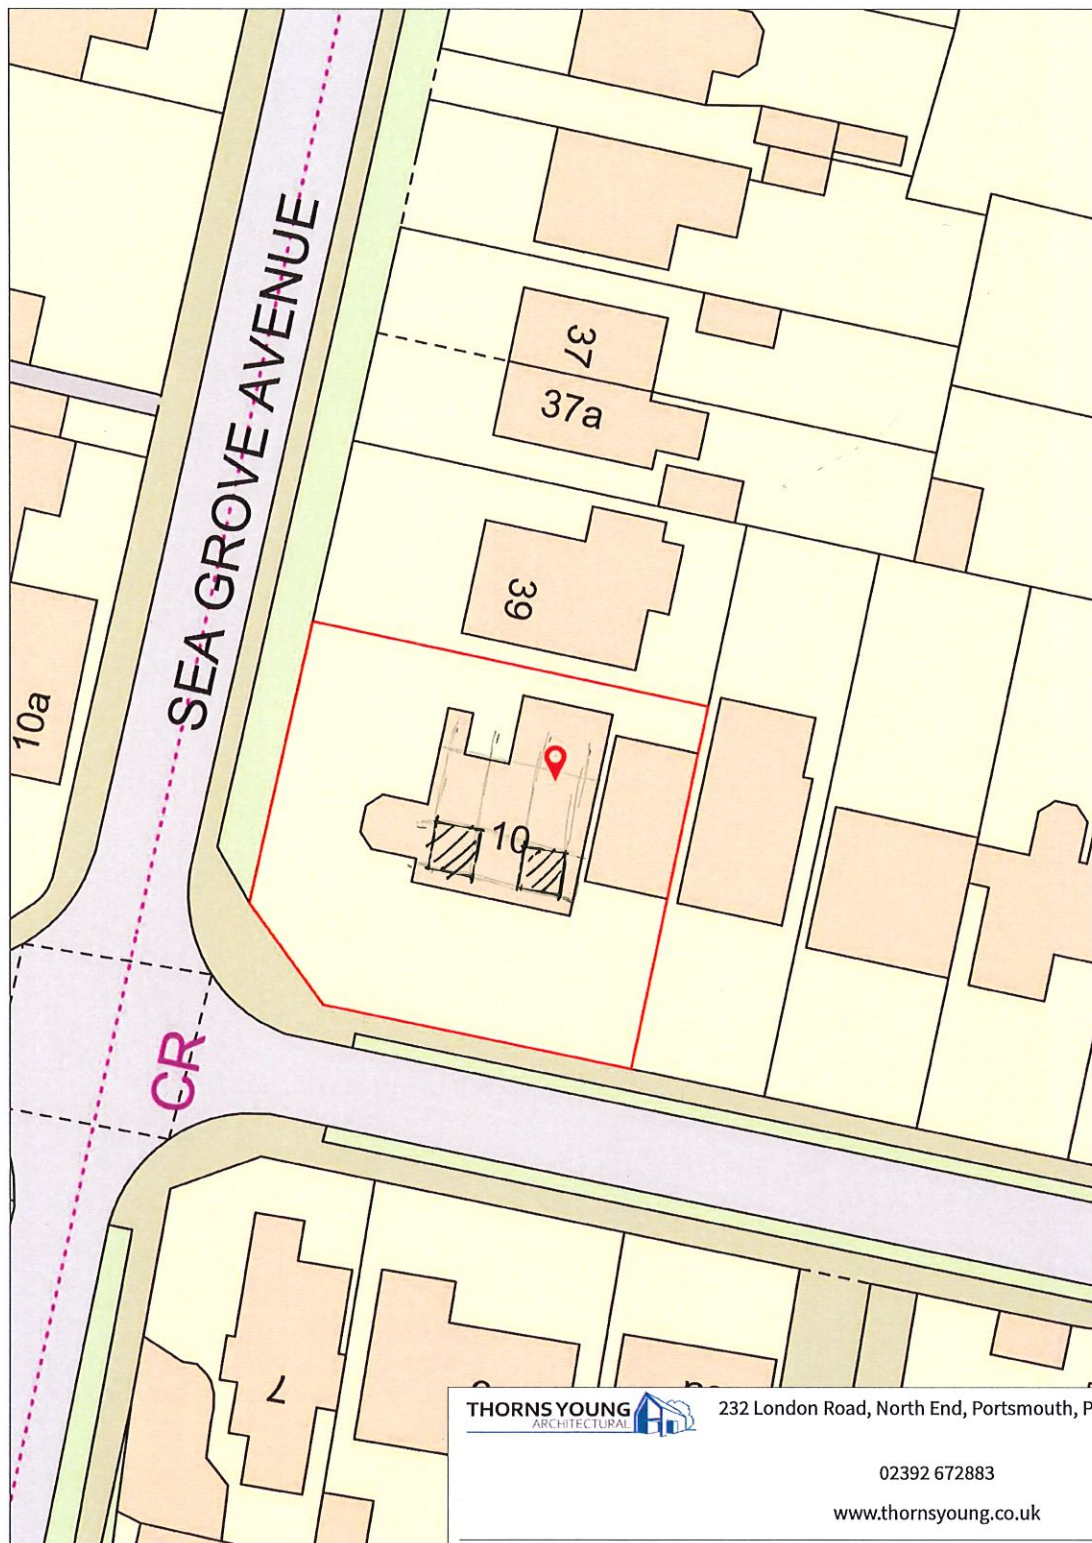

THORNS YOUNG
ARCHITECTURAL

232 London Road, North End, Portsmouth, PO2 9JQ

02392 672883

www.thornsyoun.co.uk

Client: **Mr C Wotton**
Project: **Loft Conversion**

Title: **10 Manor Way, Hayling Island**

Scale: 1:500 @A4
Drawn By: RN

Date: 26 Mar 2021
Drawing No: 5043.21.CC