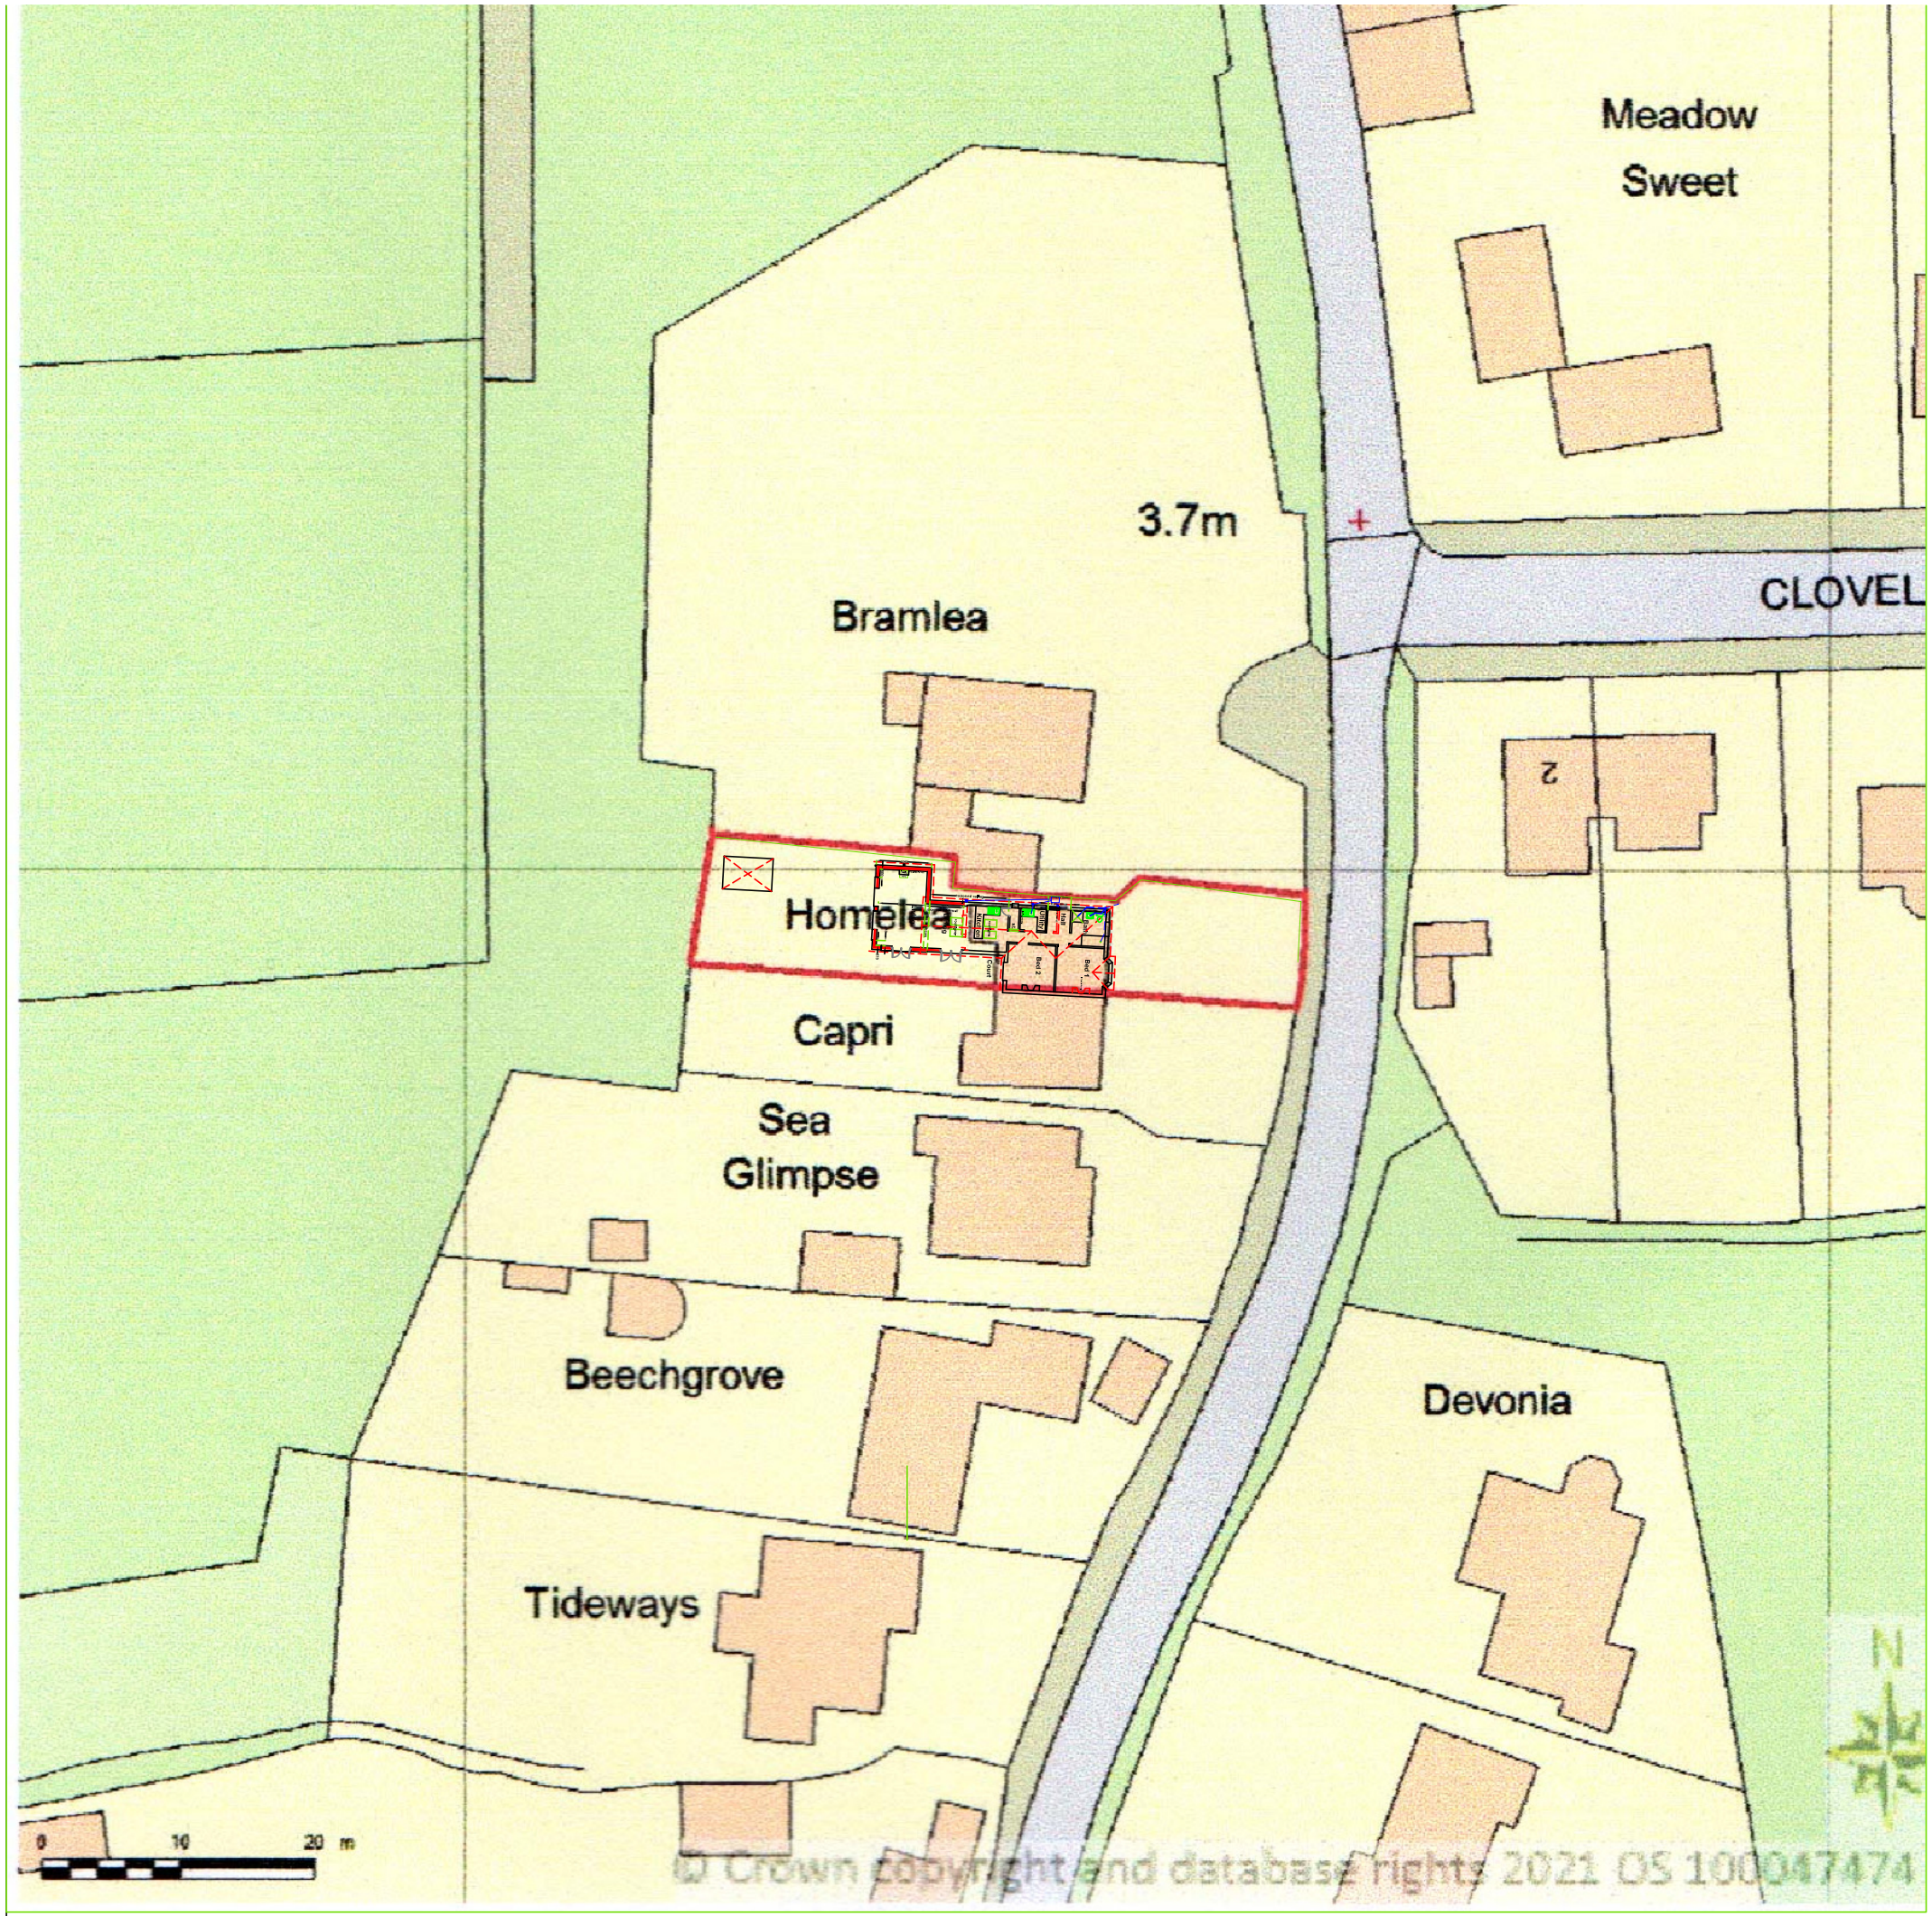

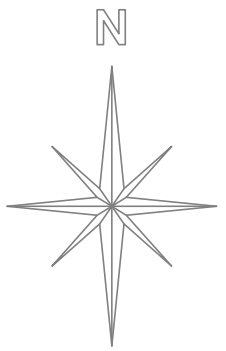

SCALE 1/500

DATE Mar. 2021

AUTHOR PG

TITLE
Proposed Extensions & Alterations
Homelea - Northney
St. Peter's Road, Hayling Island

DETAIL
Block Plan

DRAWING No 21/01/P01

PETER GALLOWAY ARCHITECT
HAVANT, HAMPSHIRE PO9 1RA
TEL 02392 483153 MOB. 07808 483362