



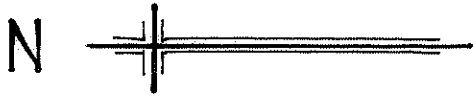

APPENDIX 2 ROOT PROTECTION AREA PLAN

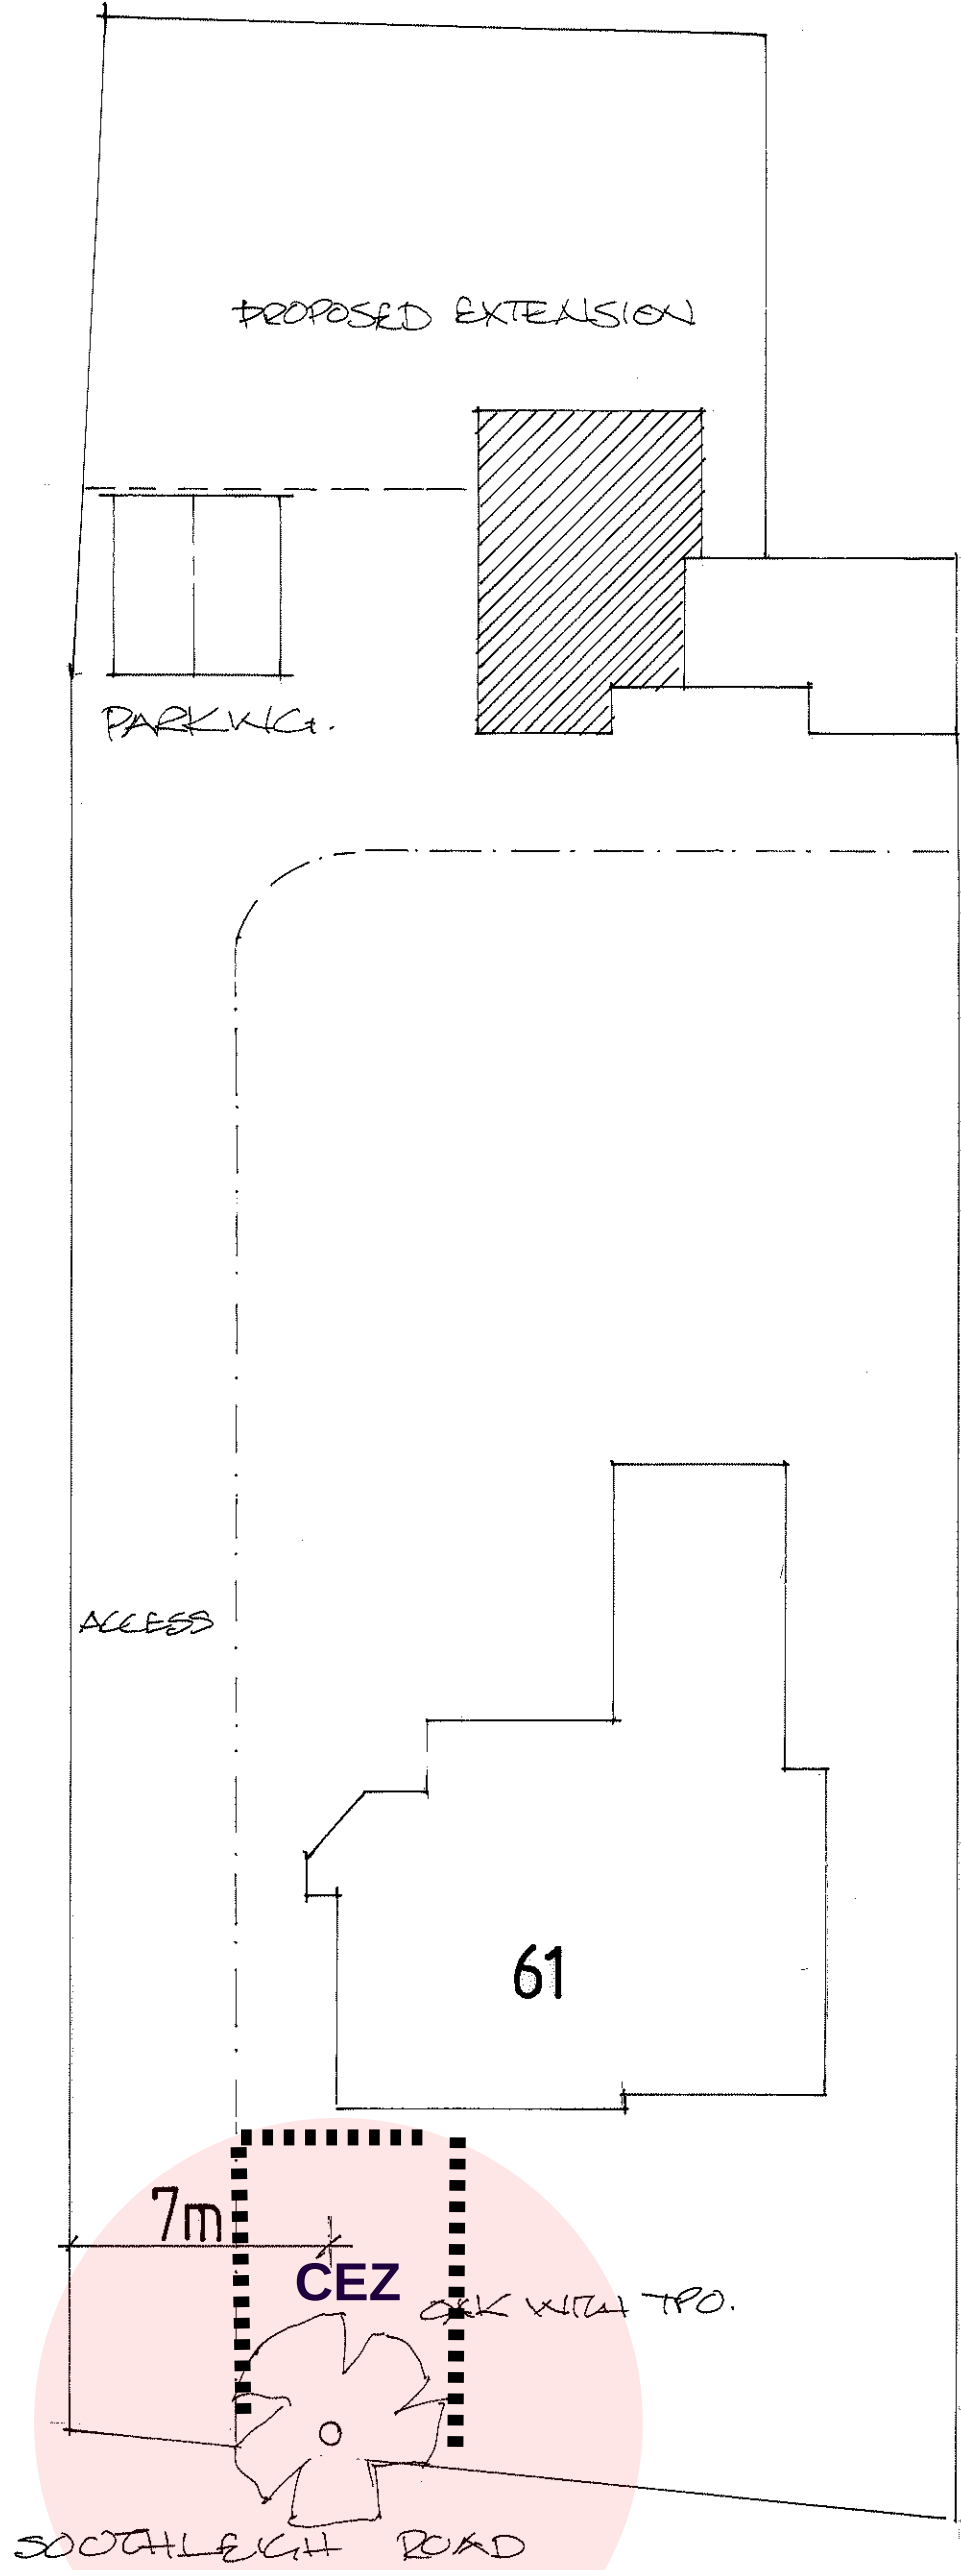

Root protection area in meters radially from centre of stem



A		Date		Revision	
© copyright					
THORNS YOUNG ARCHITECTURAL					
THORNS-YOUNG LTD CHARTERED BUILDING CONSULTANTS Website: www.thornsyoun.co.uk					
Fareham 21 Middle Road Park Gate SO31 7GH Tel: (01329) 888 322			Portsmouth 232 London Road North End PO2 9JQ Tel: (02392) 672 883		
Client MR D. COOKINGHAM					
Job Title 61, SOUTHLEIGH ROAD HAYWARD BLOCK PLAN					
Drawing Title PROPOSED EXTENSIONS TO EXISTING 'LODGE' PROPOSED ACCESS ROAD CONVERT TO DWELLING.					
Scale 1:200					
Date SEP. 2020			Drawn by CAL		
Drg. No. 4143: 20: 2			Rev.		