


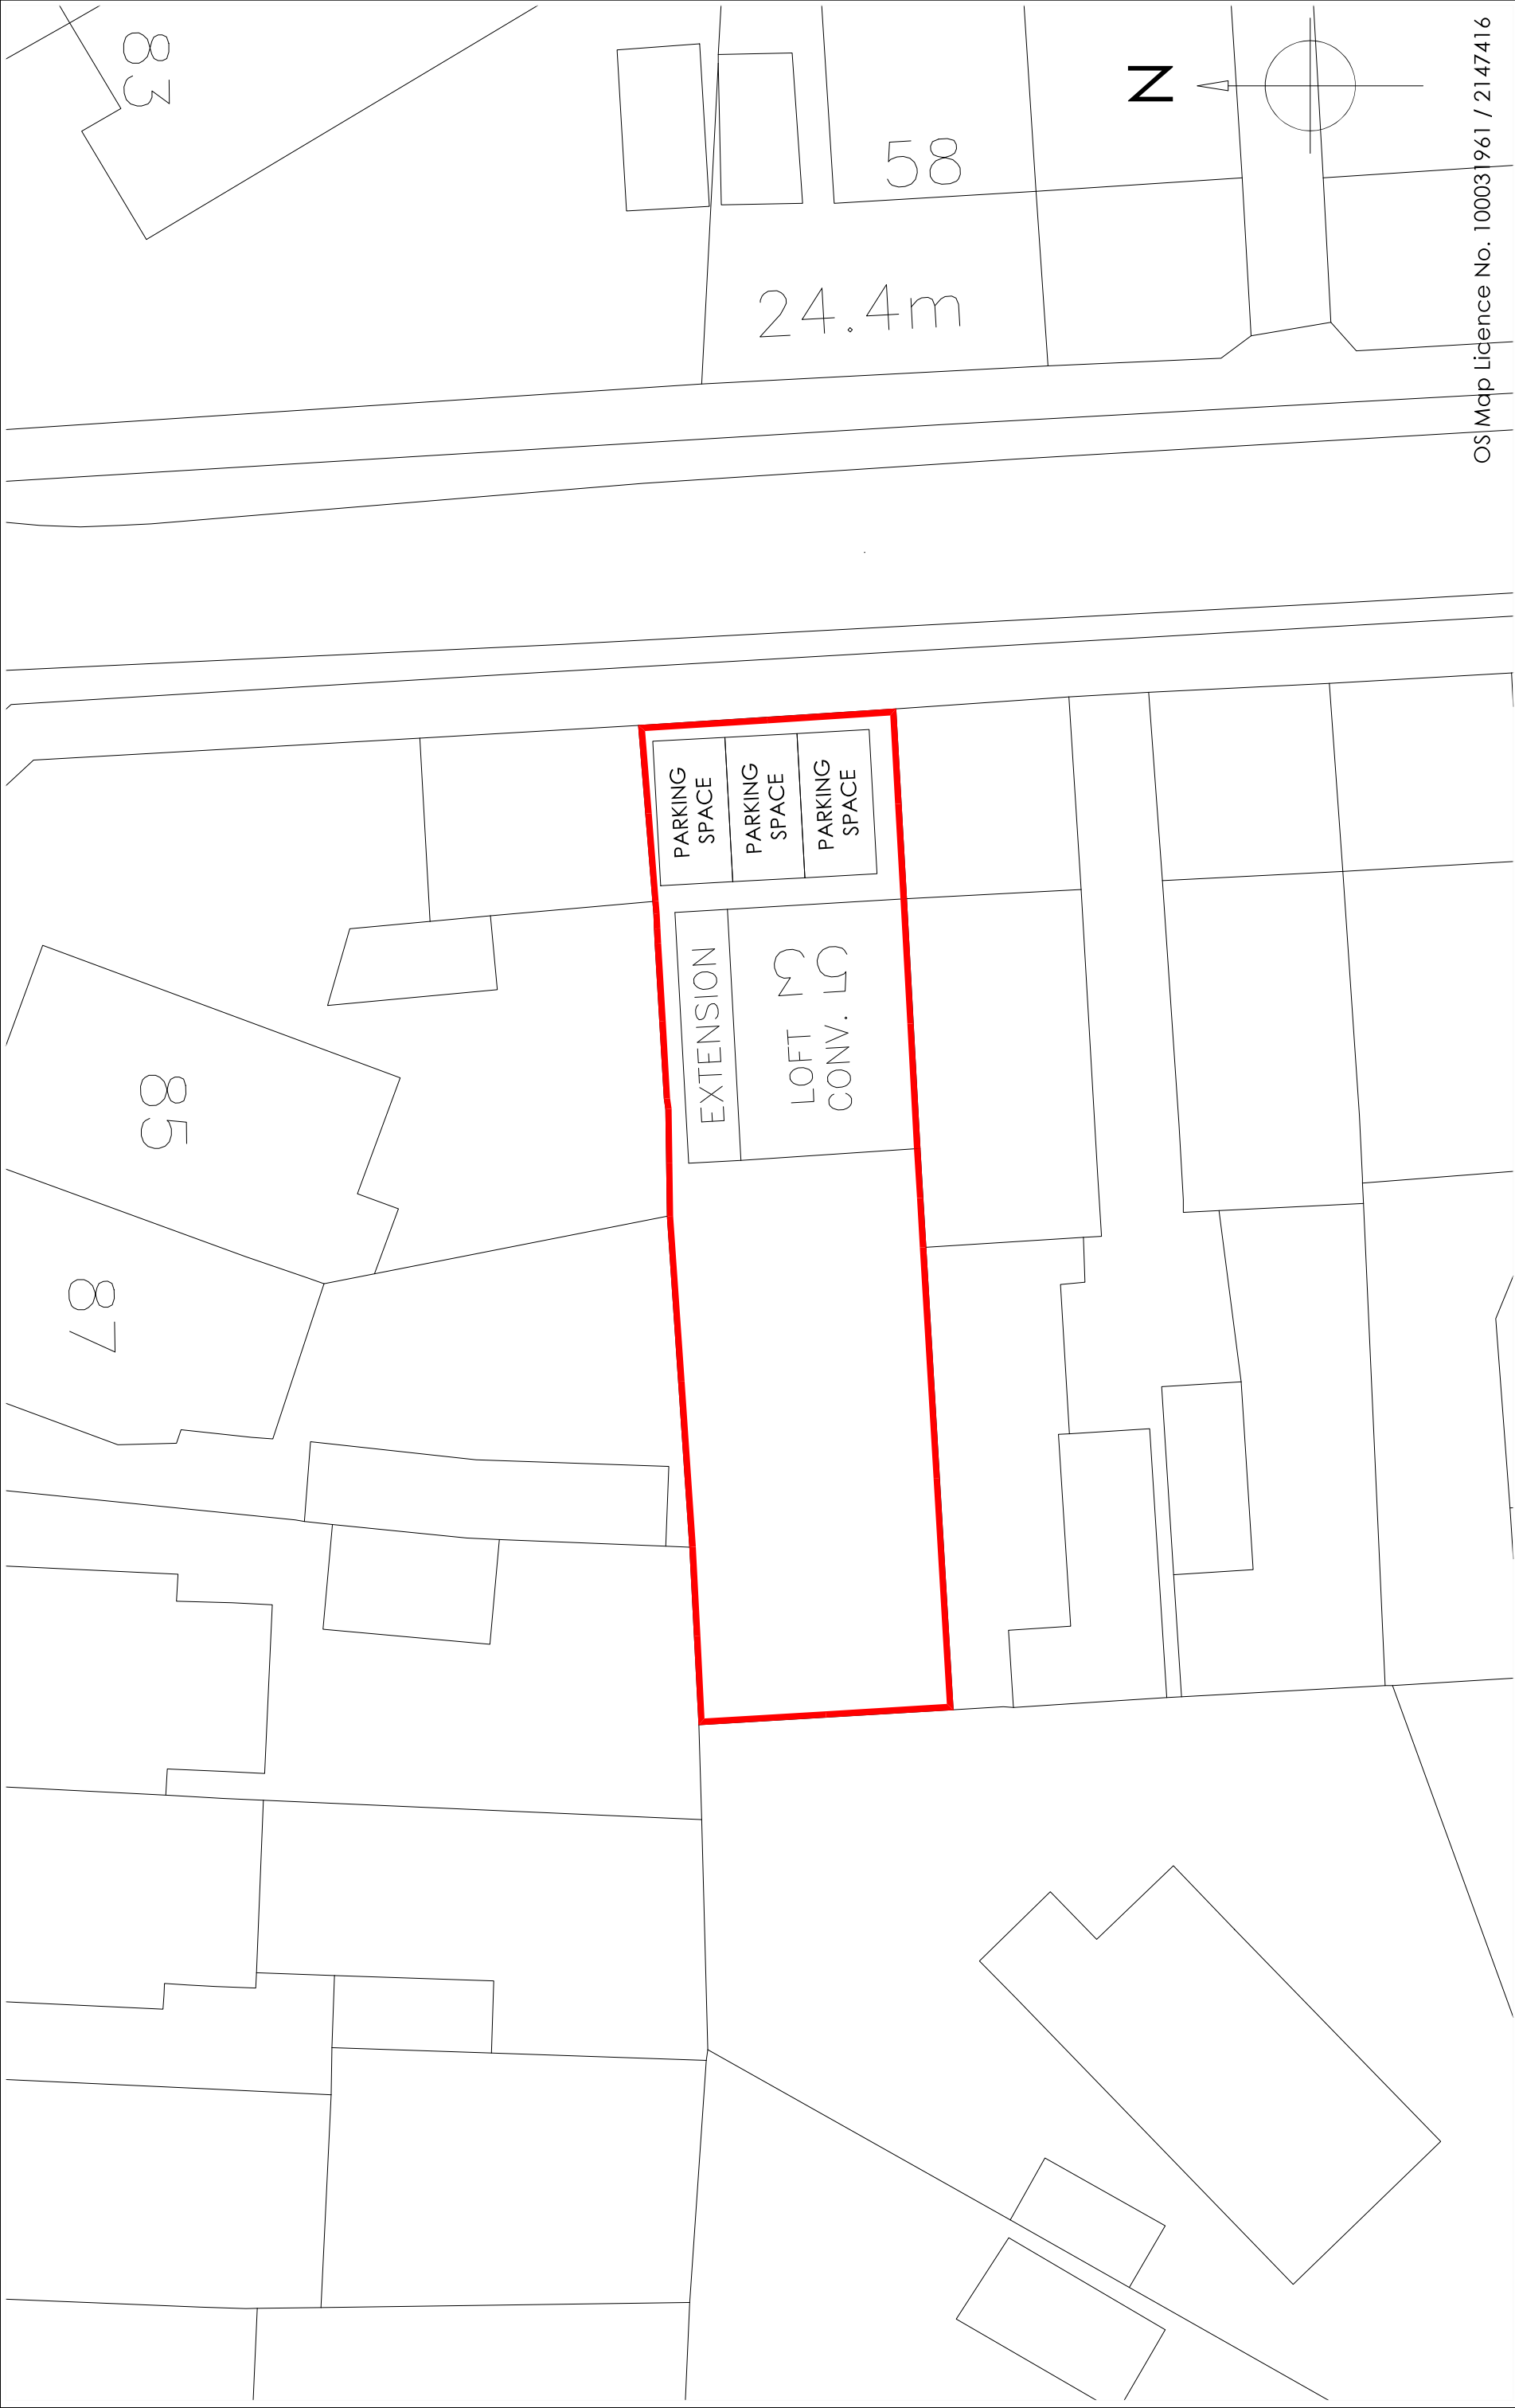

OS Map Licence No. 100031961 / 2147416

Copyright is reserved by GBS Designs and is issued on the condition that it is not copied or disclosed by or to any unauthorised persons without prior consent in writing from GBS Designs.

All dimensions to be checked on site

All structural elements to be specified by a suitably qualified structural engineer.

REV	DESCRIPTION	DRAWN	DATE
-	Initial design	GBS	16.05.19
A	Revisions based upon design meeting with clients	GBS	11.07.19
B	Wall between dining room and kitchen removed, bathroom wall straighten, entrance to loft conversion altered, and front dormers widened	GBS	13.08.19
C	Clarification on boundaries, fence and distances added	GBS	22.10.19
D	Gable end changed to barn hip with a reduction in the rear dormer	GBS	21.01.20
E	Right hand front dormer removed and replaced with skylights	GBS	21.01.20
F	Barn hipped gable end changed to hipped with internal changes and reduced rear dormer	GBS	09.12.20

Drawing Ref

53 PEN RD 05

Scale at A1

N/A

Scale at A3

1:200

Date

16 MAY 2019

Drawn by

GBS

Drawing Title

53 Penhurst Road,
Bedhampton,
Havant,
Hampshire,
PO9 3NX.

CAD - ARCHITECTURE - DESIGN

6 Shillinglee Waterlooville
Hampshire PO7 5RW
Tel 023 9225 8315
www.gbs-designs.co.uk