
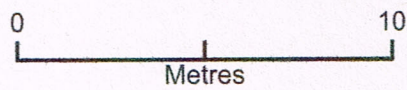


42 Elizabeth Road

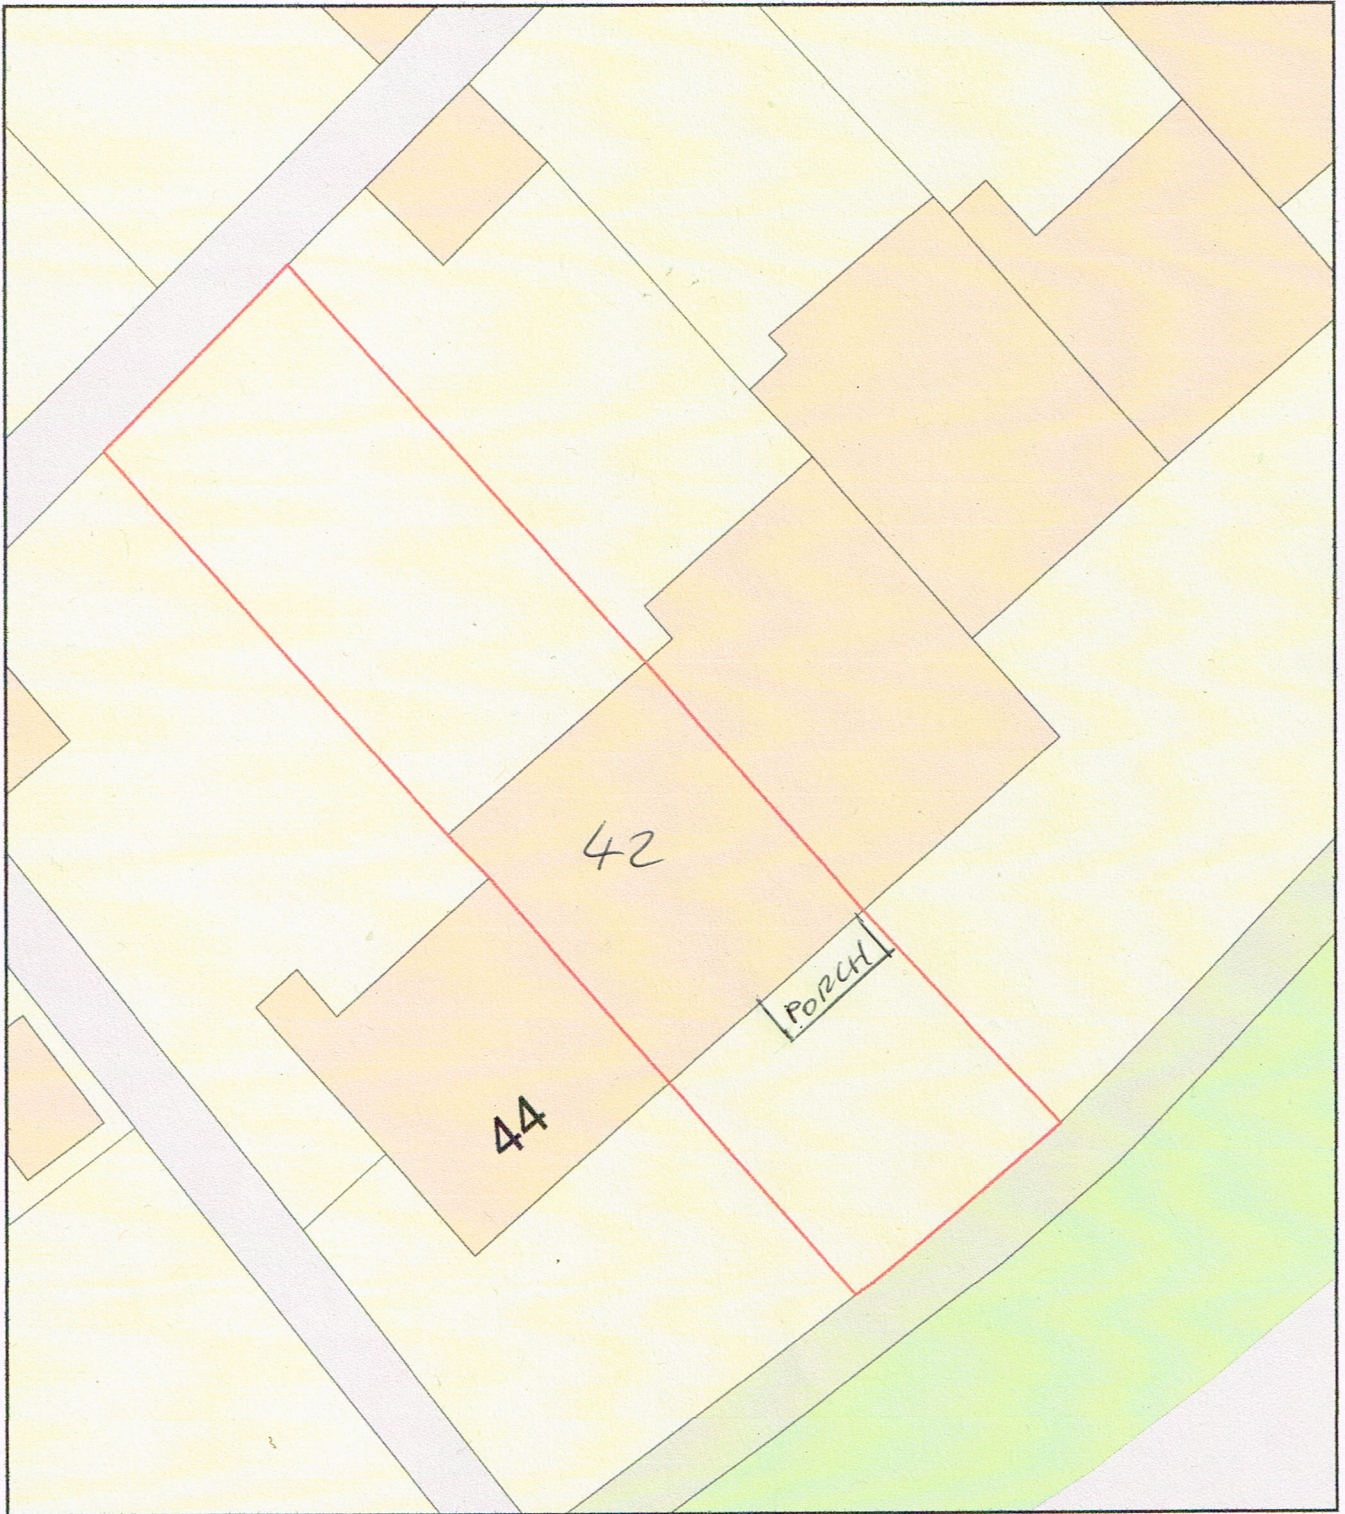

Plan Produced for: David Waddon

Date Produced: 03 Mar 2021

Plan Reference Number: TQRQM21062150603799

Scale: 1:200 @ A4