
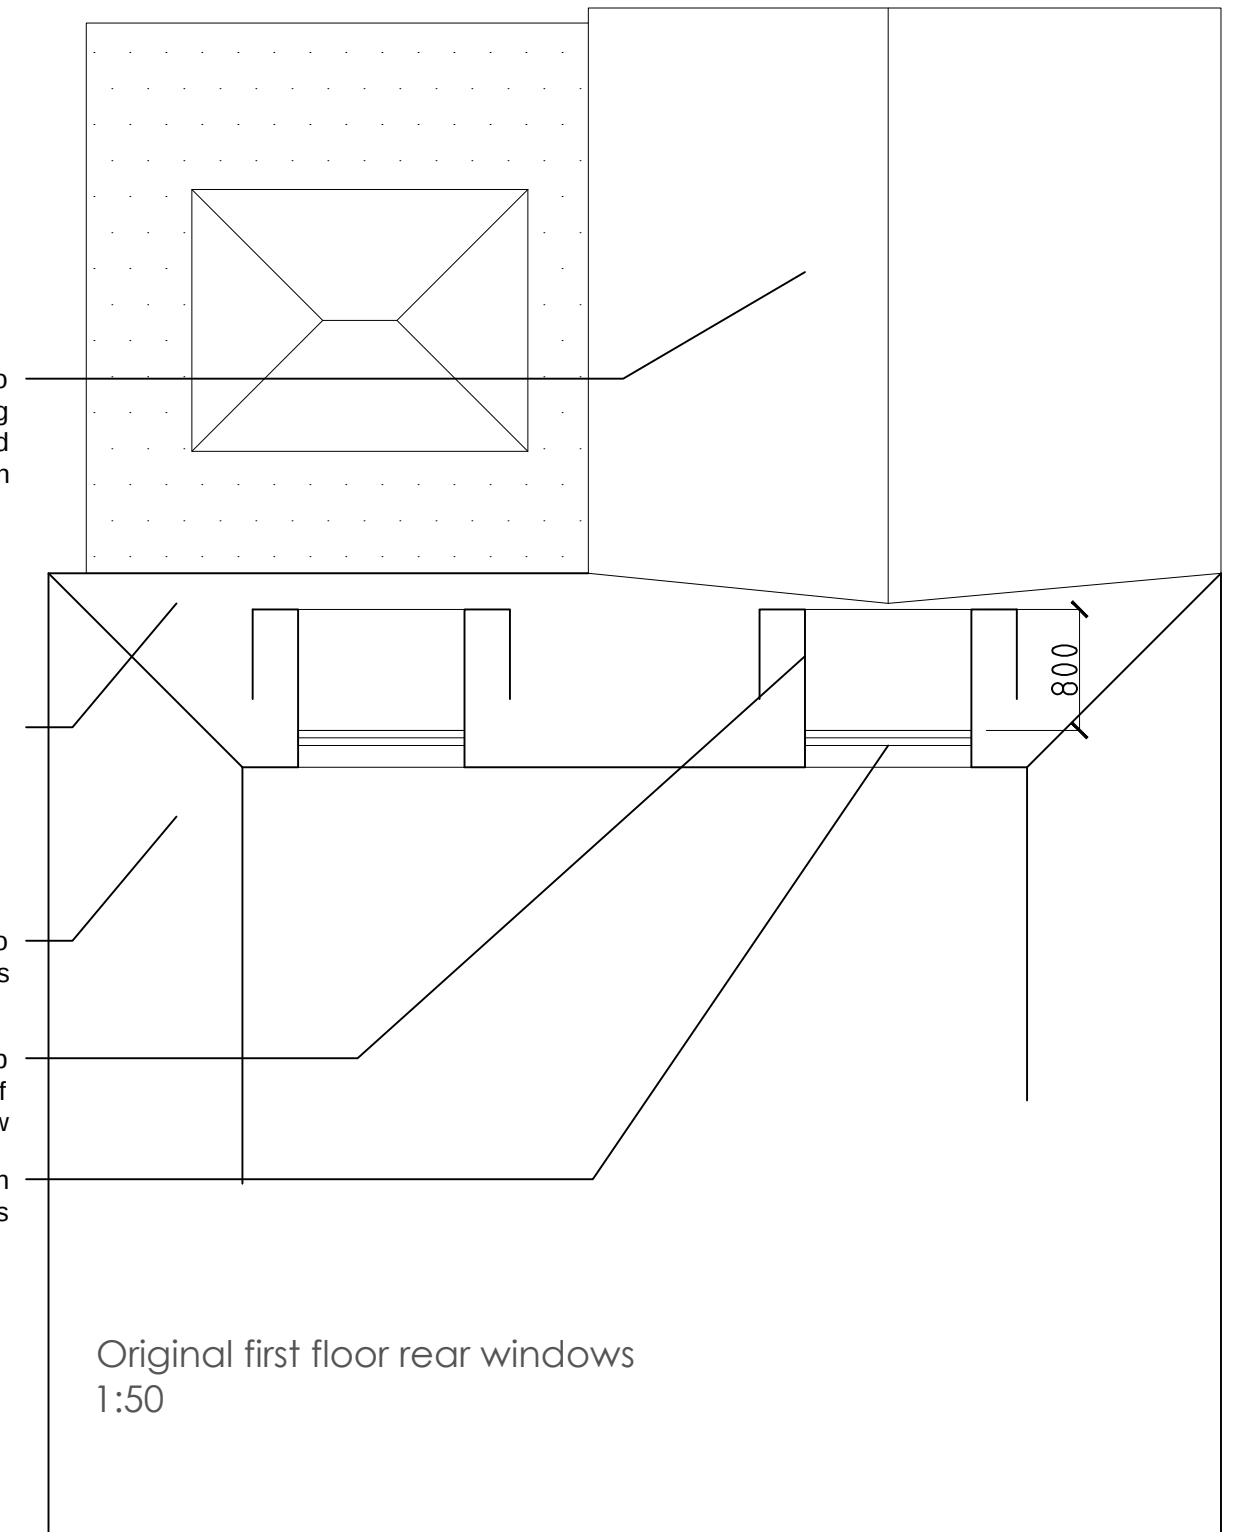


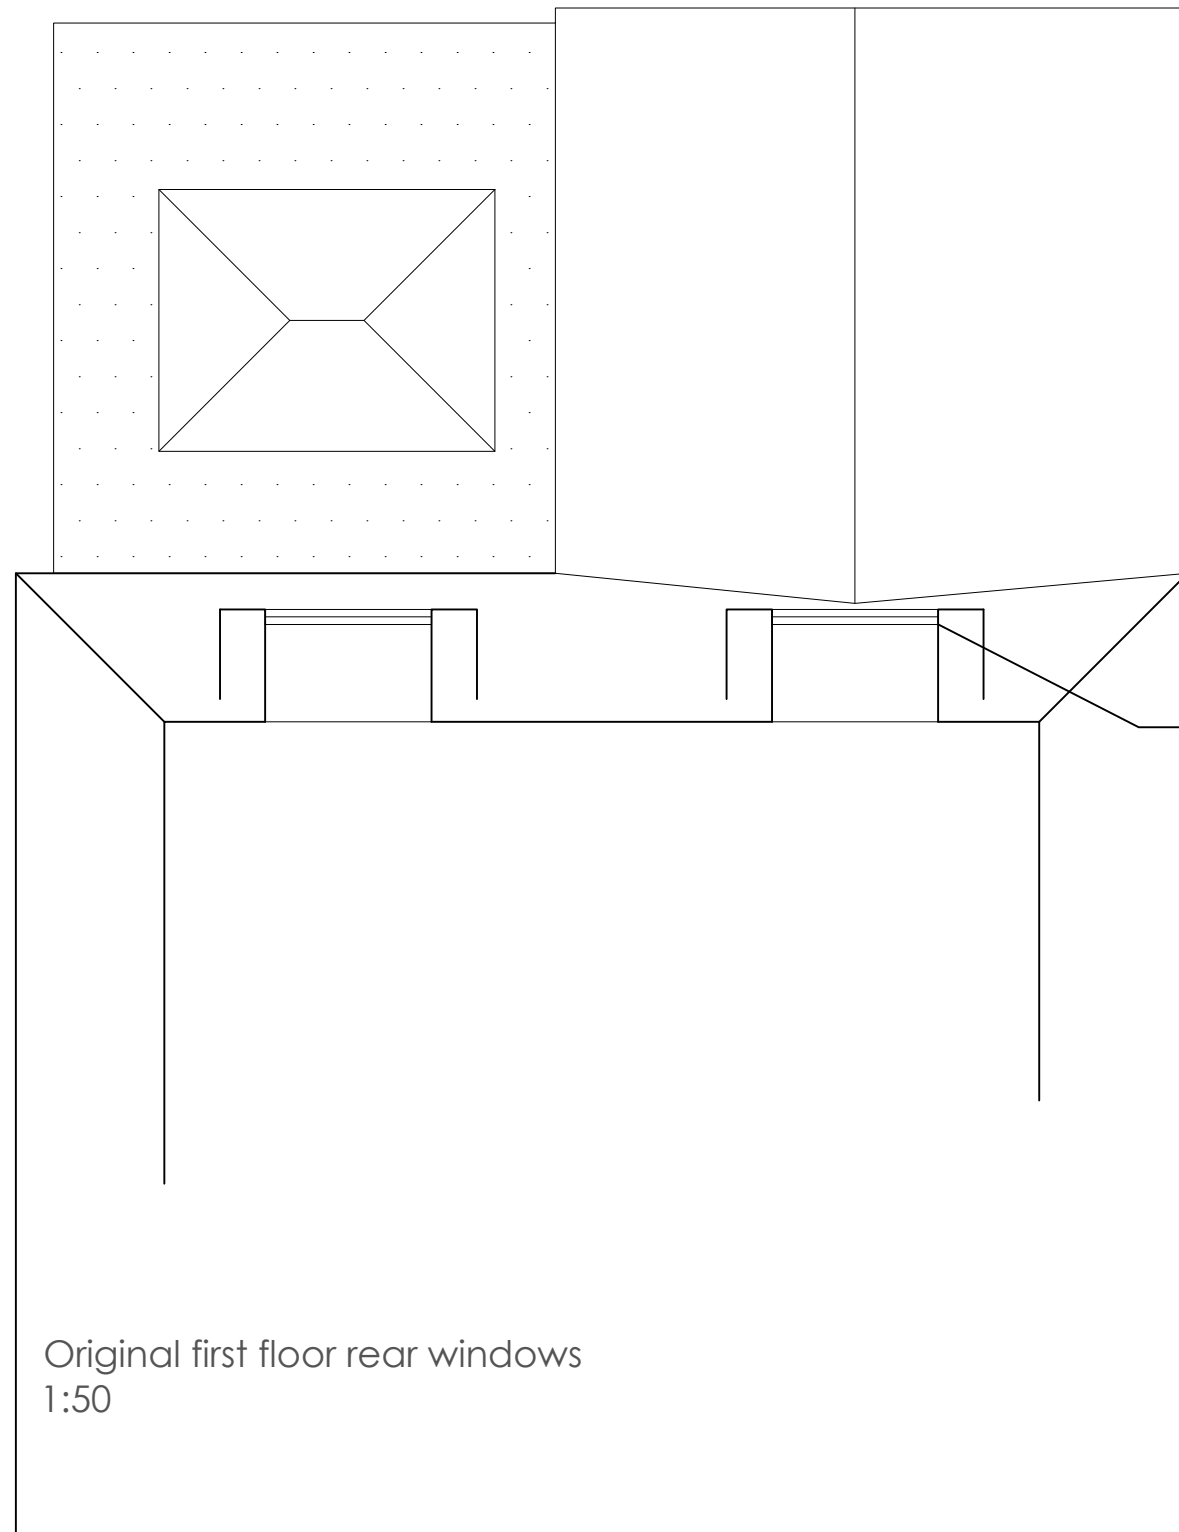

View from proposed rear windows also reduced by having to look over existing single storey rear extension pitched roof and lantern

Original window position

Roof pitch reduced from 75 degrees to 65 degrees

Window setback create 800mm deep full height privacy screening to sides of window

Window set back 800mm in dormer/pop out reveals

Original first floor rear windows
1:50

Original first floor rear windows
1:50