
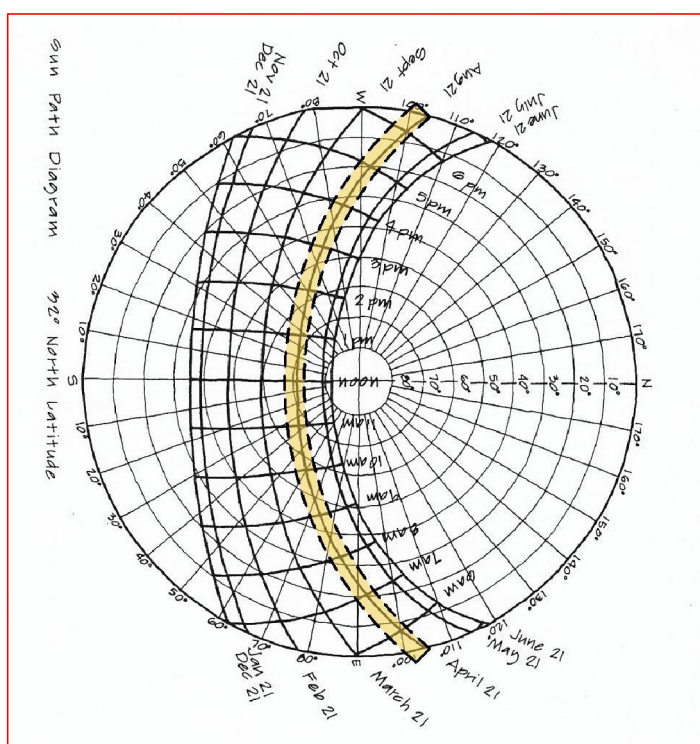
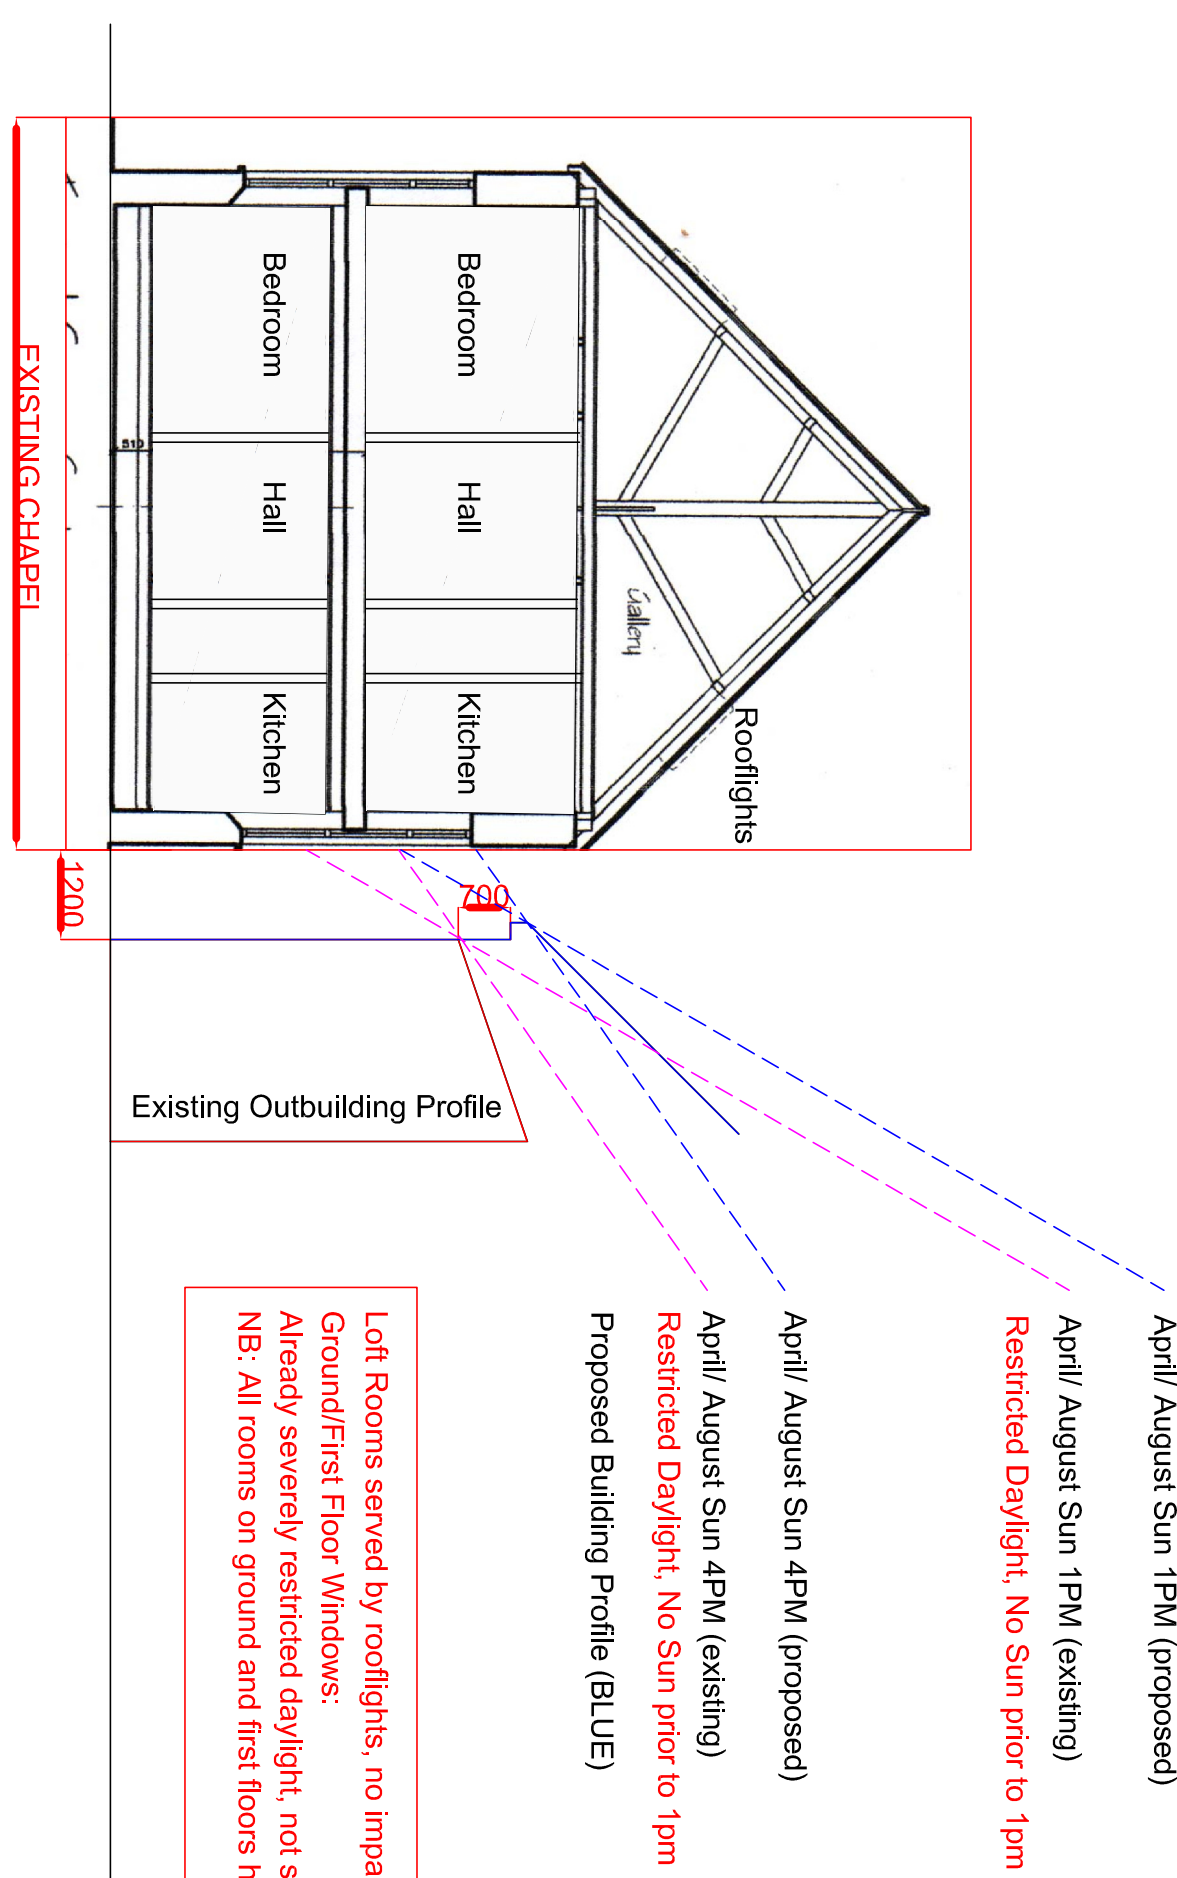
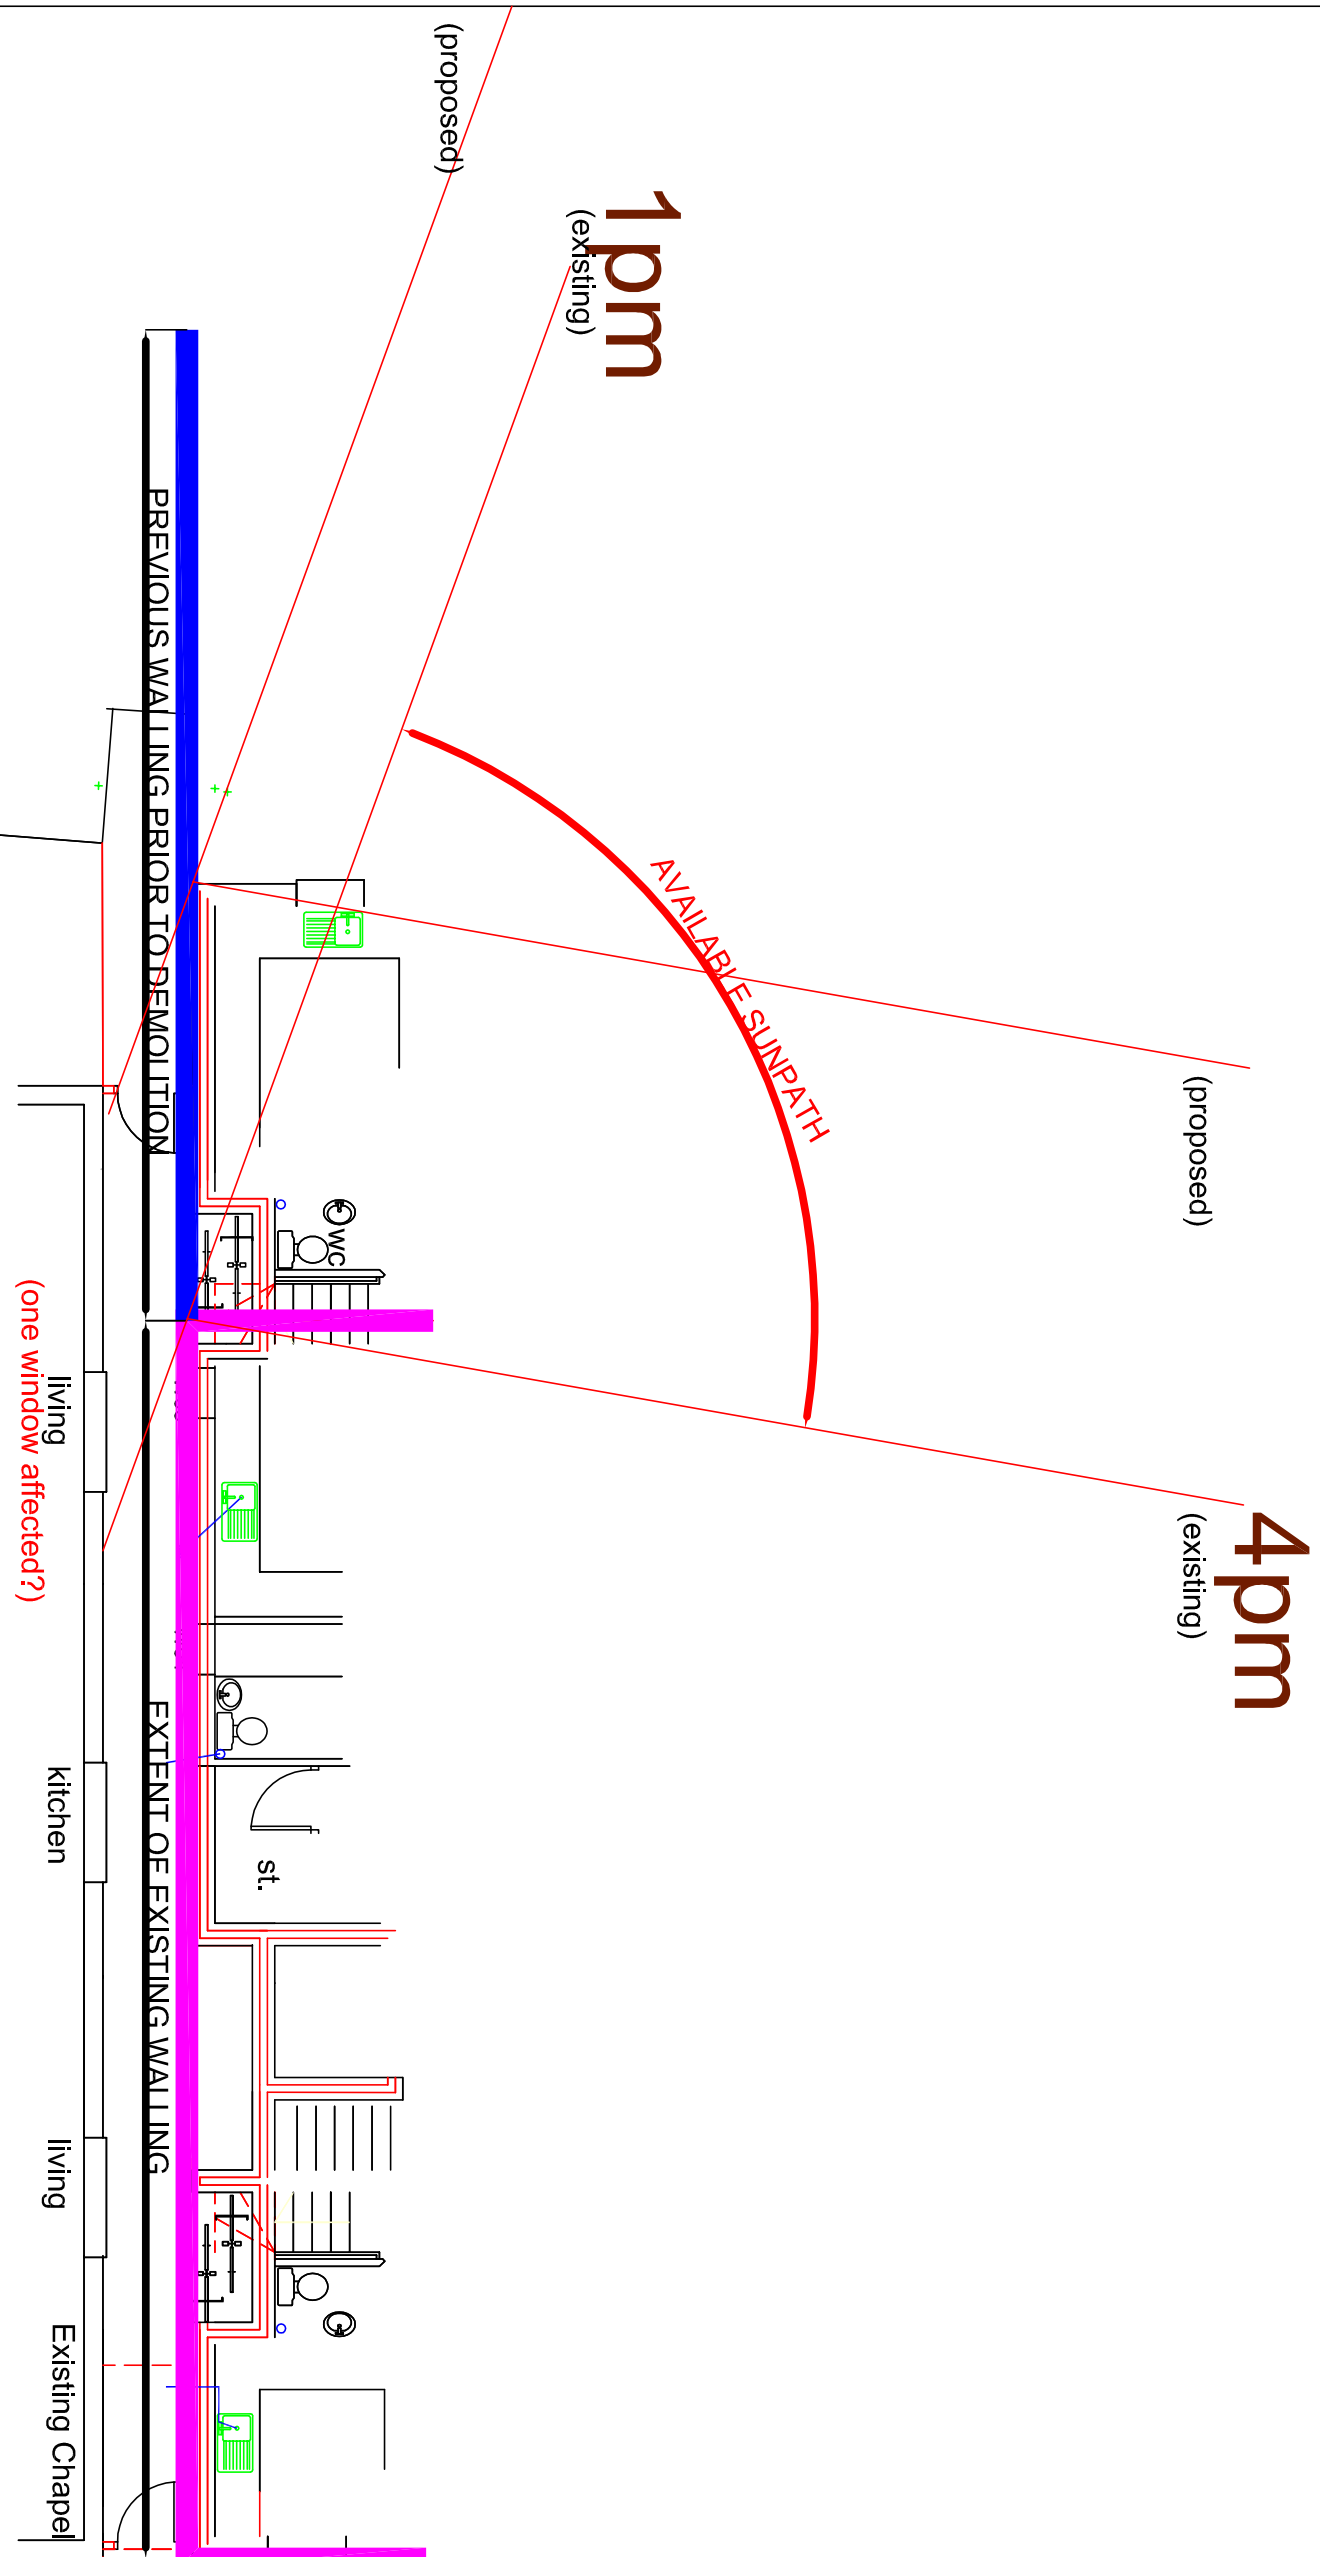
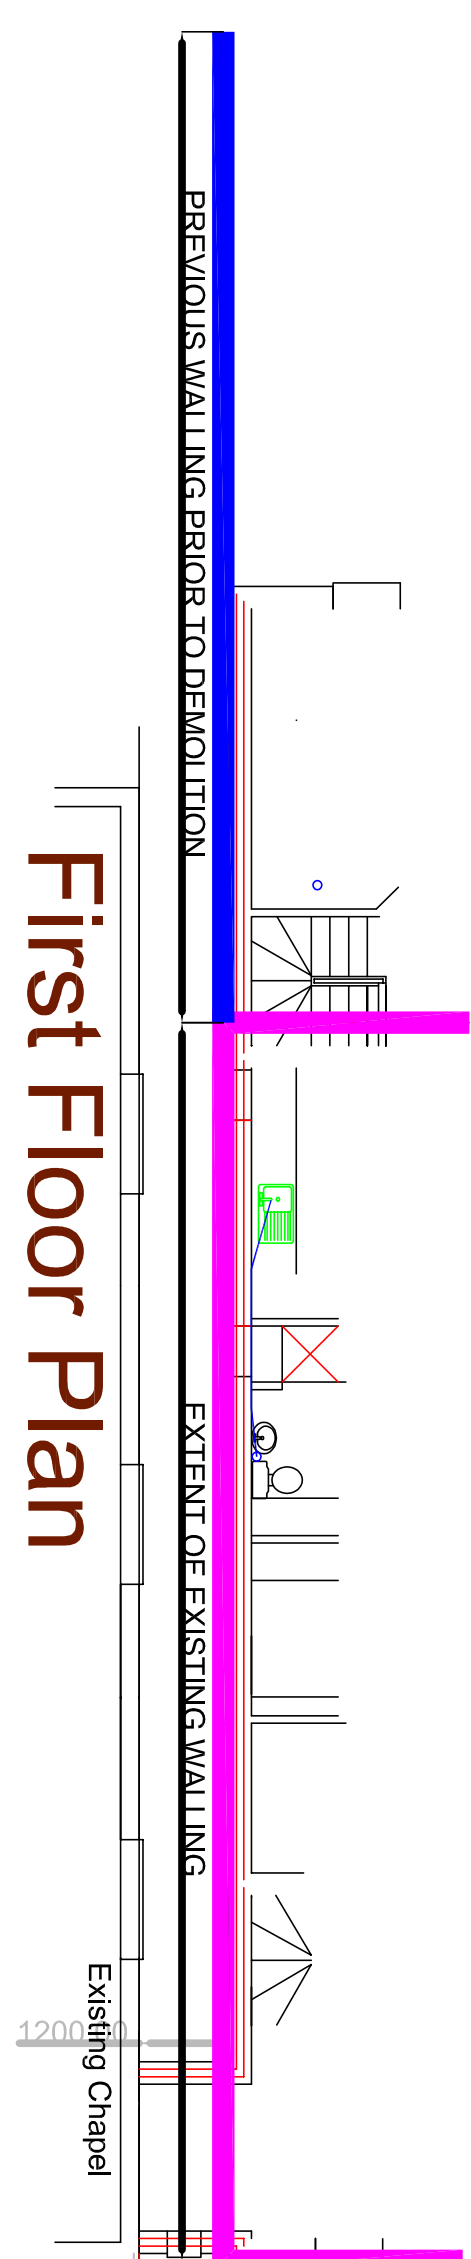


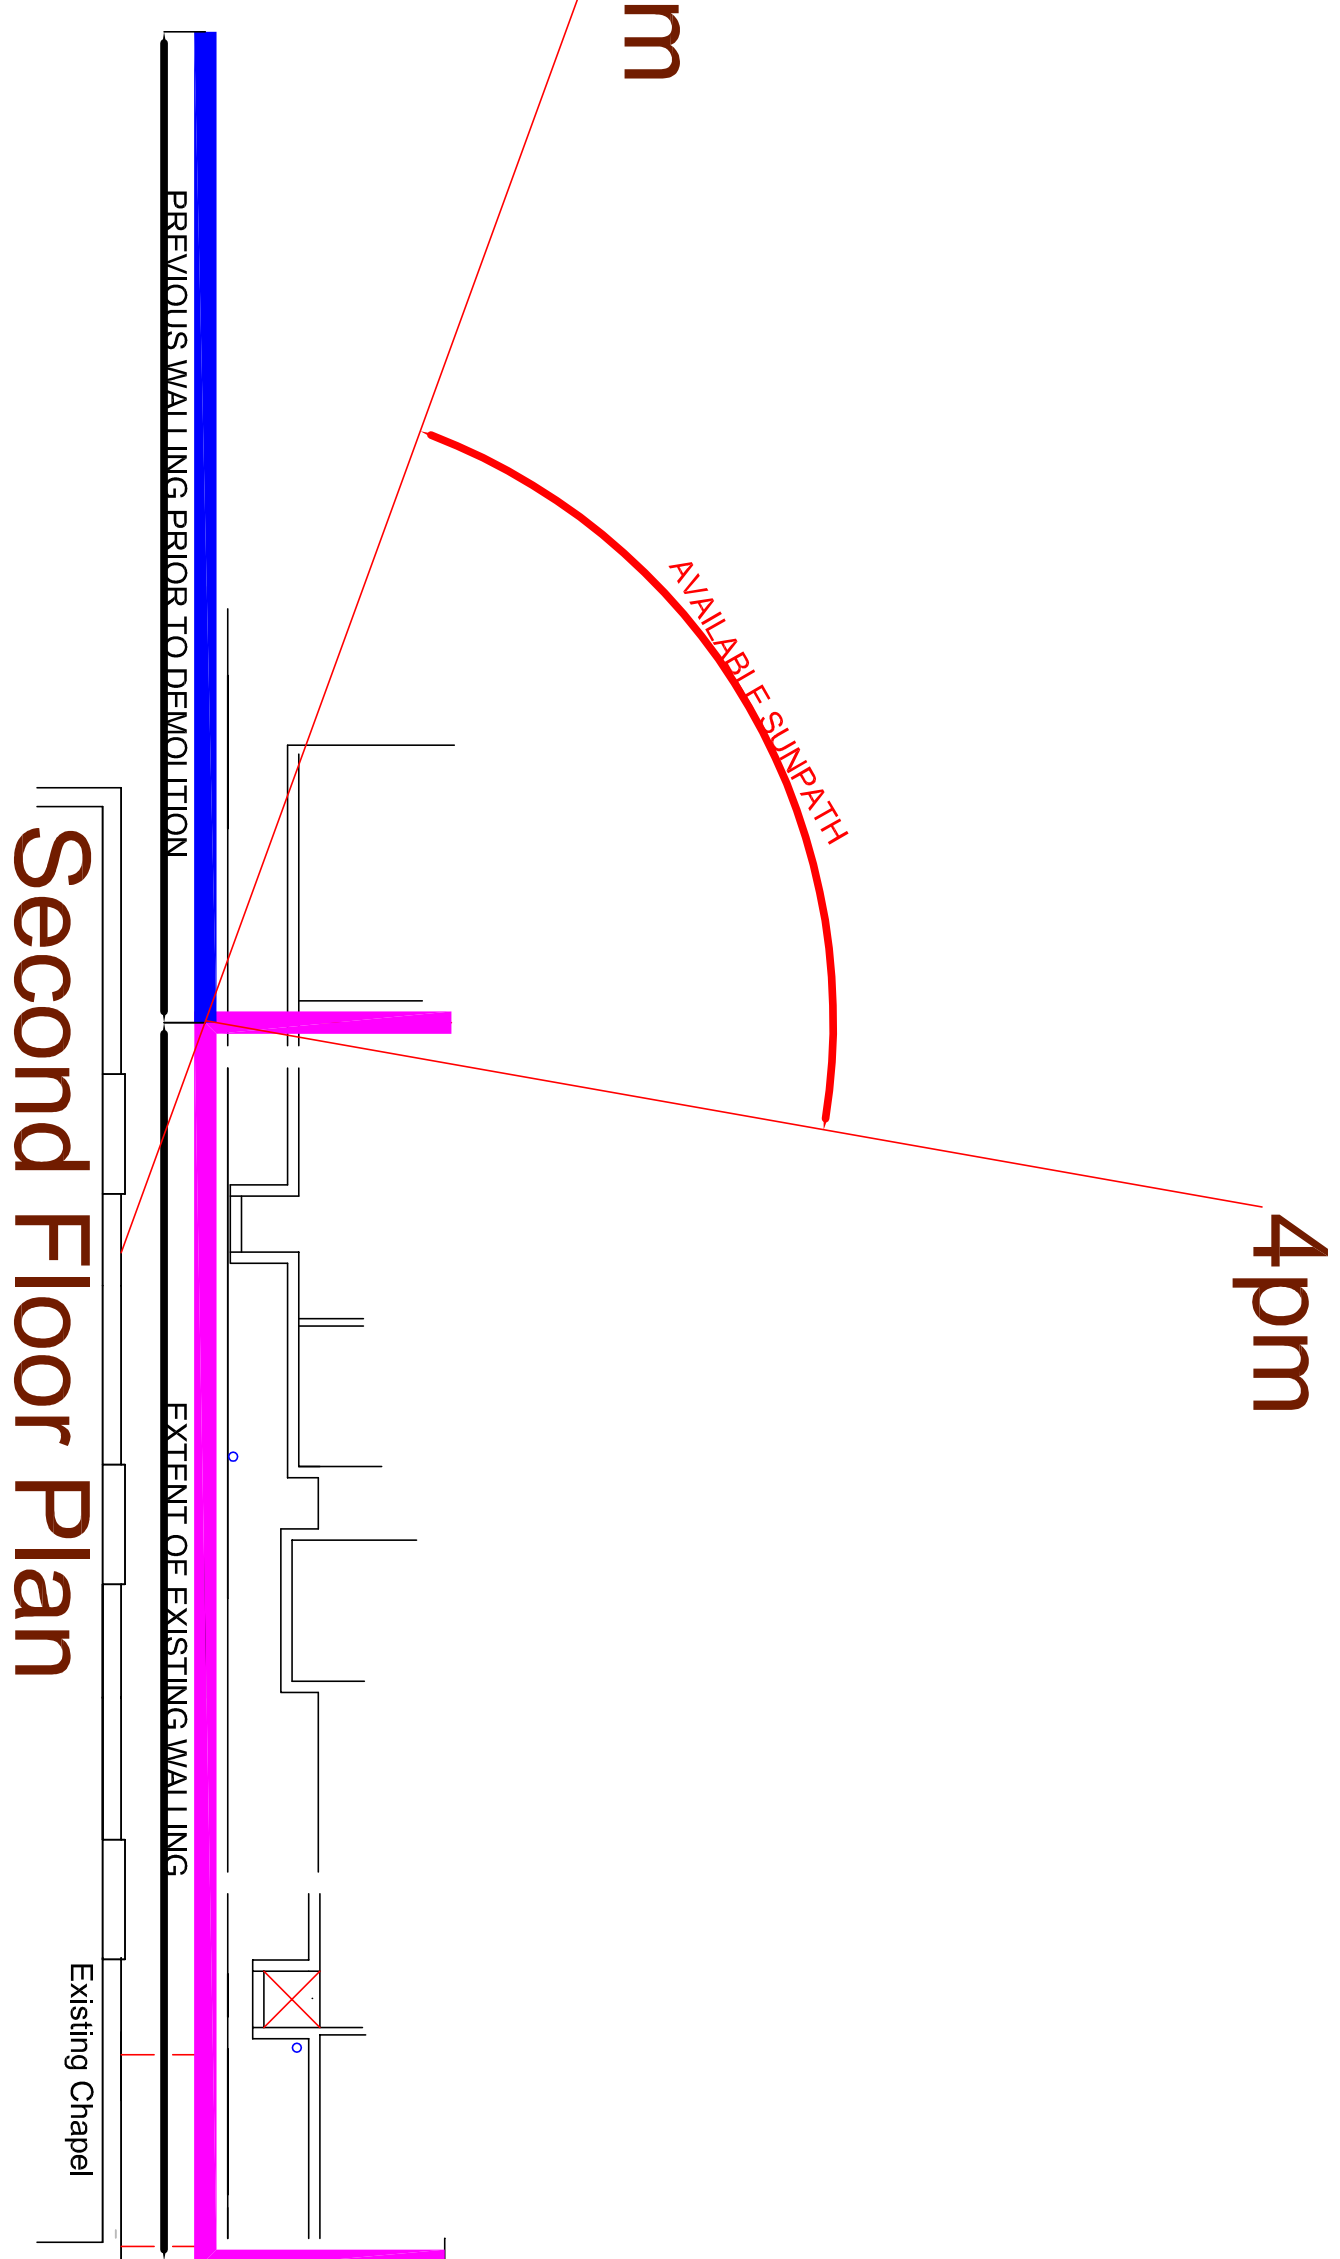

# Sun Path Diagram

|   |                                 |   |  |
|---|---------------------------------|---|--|
| SCALE   | TITLE                           | <br>PETER GALLOWAY PARTNERSHIP |  |
| DATE   | Residential Proposals - Revised |   |  |
| Nov. 19   | 10A, The Pallant - Havant       |   |  |
| DRAWING TO BE MADE TO THE FOLLOWING SCALE: 1/4" = 1'-0"<br>ARCHITECTS' SCALE: 1/8" = 1'-0"<br>CIVIL ENGINEERS' SCALE: 1" = 100'-0" | DEF. PLAN                       | <br>ARCHITECTS                 |  |
|   | Sun/Daylight Analysis           | HAVANT<br>TEL. 02532 483153<br>MOB. 07808 483362                                                                  |  |
| AUTHORS   | DRAWING NO.                     |   |  |
| PG   | 19/01/SP01                      |   |  |