




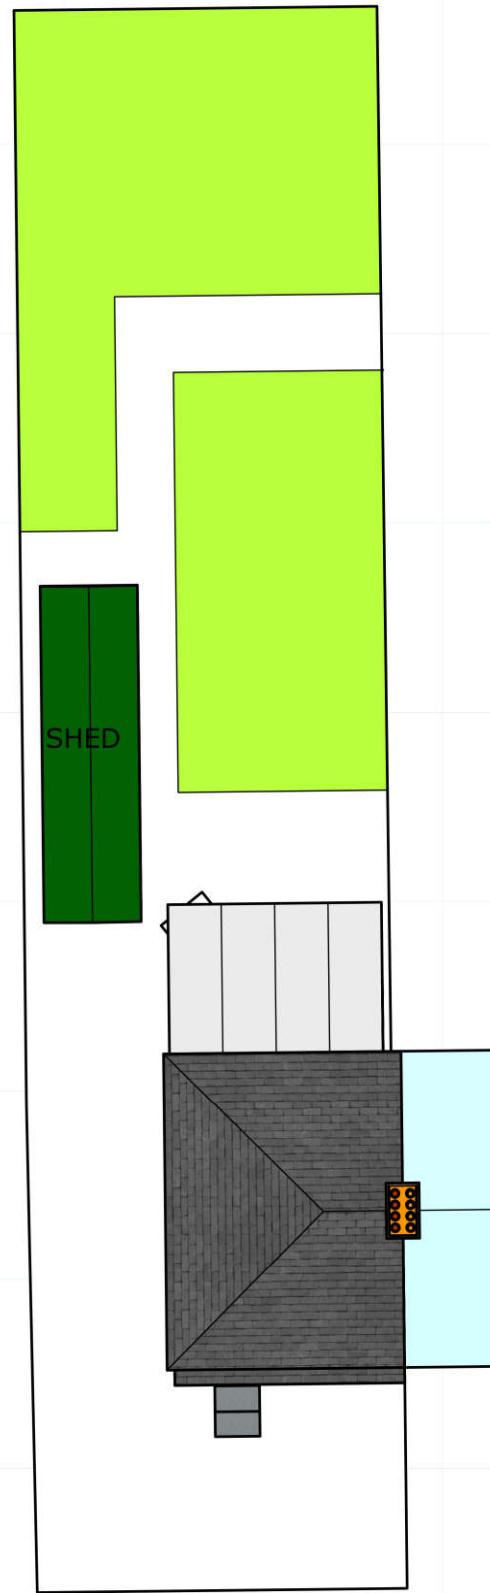

EXISTING BLOCK PLAN
SCALE 1:200

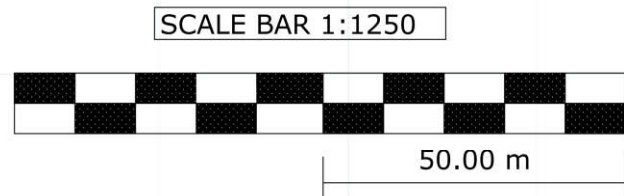

PROPOSED BLOCK PLAN
SCALE 1:200

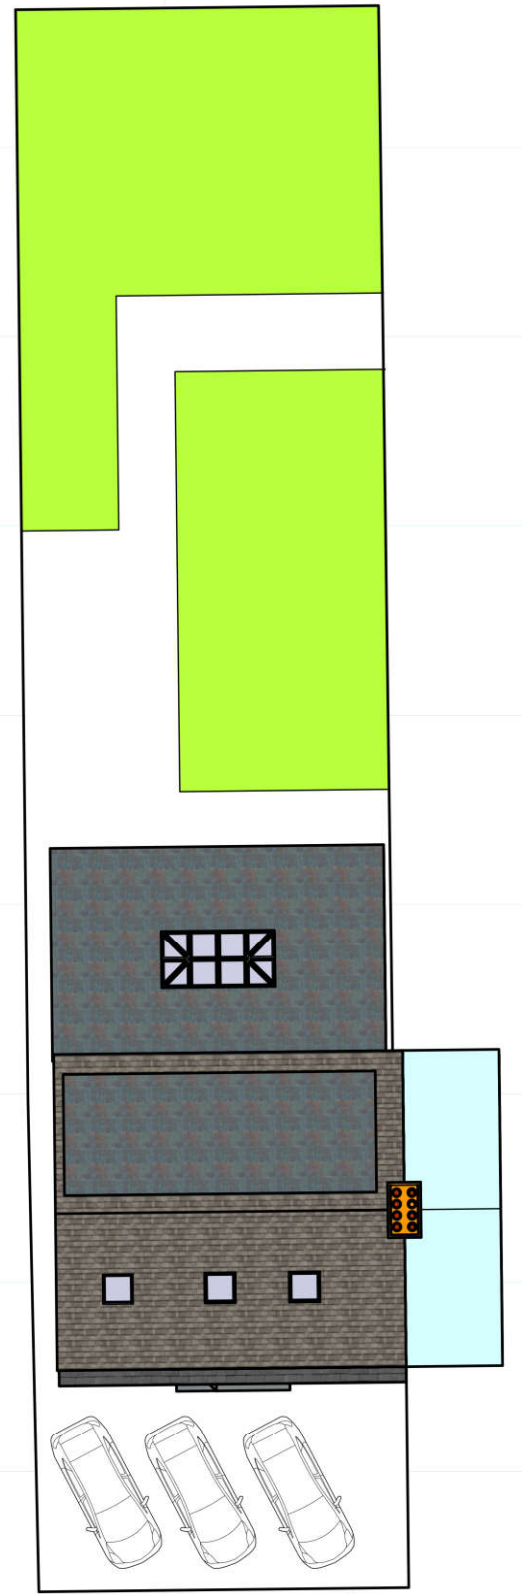

38 ROWLANDS AVE
WATERLOOVILLE
PO7 7RU

PLANNING APPLICATION:
SINGLE STOREY REAR, DOUBLE
STOREY SIDE EXTENSION
REV B
SCALE 1:100/200/1250

DATE:
23/2/21
17/3/21
20/4/21