


46 Sunnymead Drive
Waterlooville
Hampshire
PO7 6DA

OS MasterMap 1250/2500/10000 scale
Wednesday, October 14, 2020, ID: BW1-00909077
www.blackwellmapping.co.uk

1:500 scale print at A4, Centre: 467448 E, 110790 N

©Crown Copyright Ordnance Survey. Licence no. 100041041

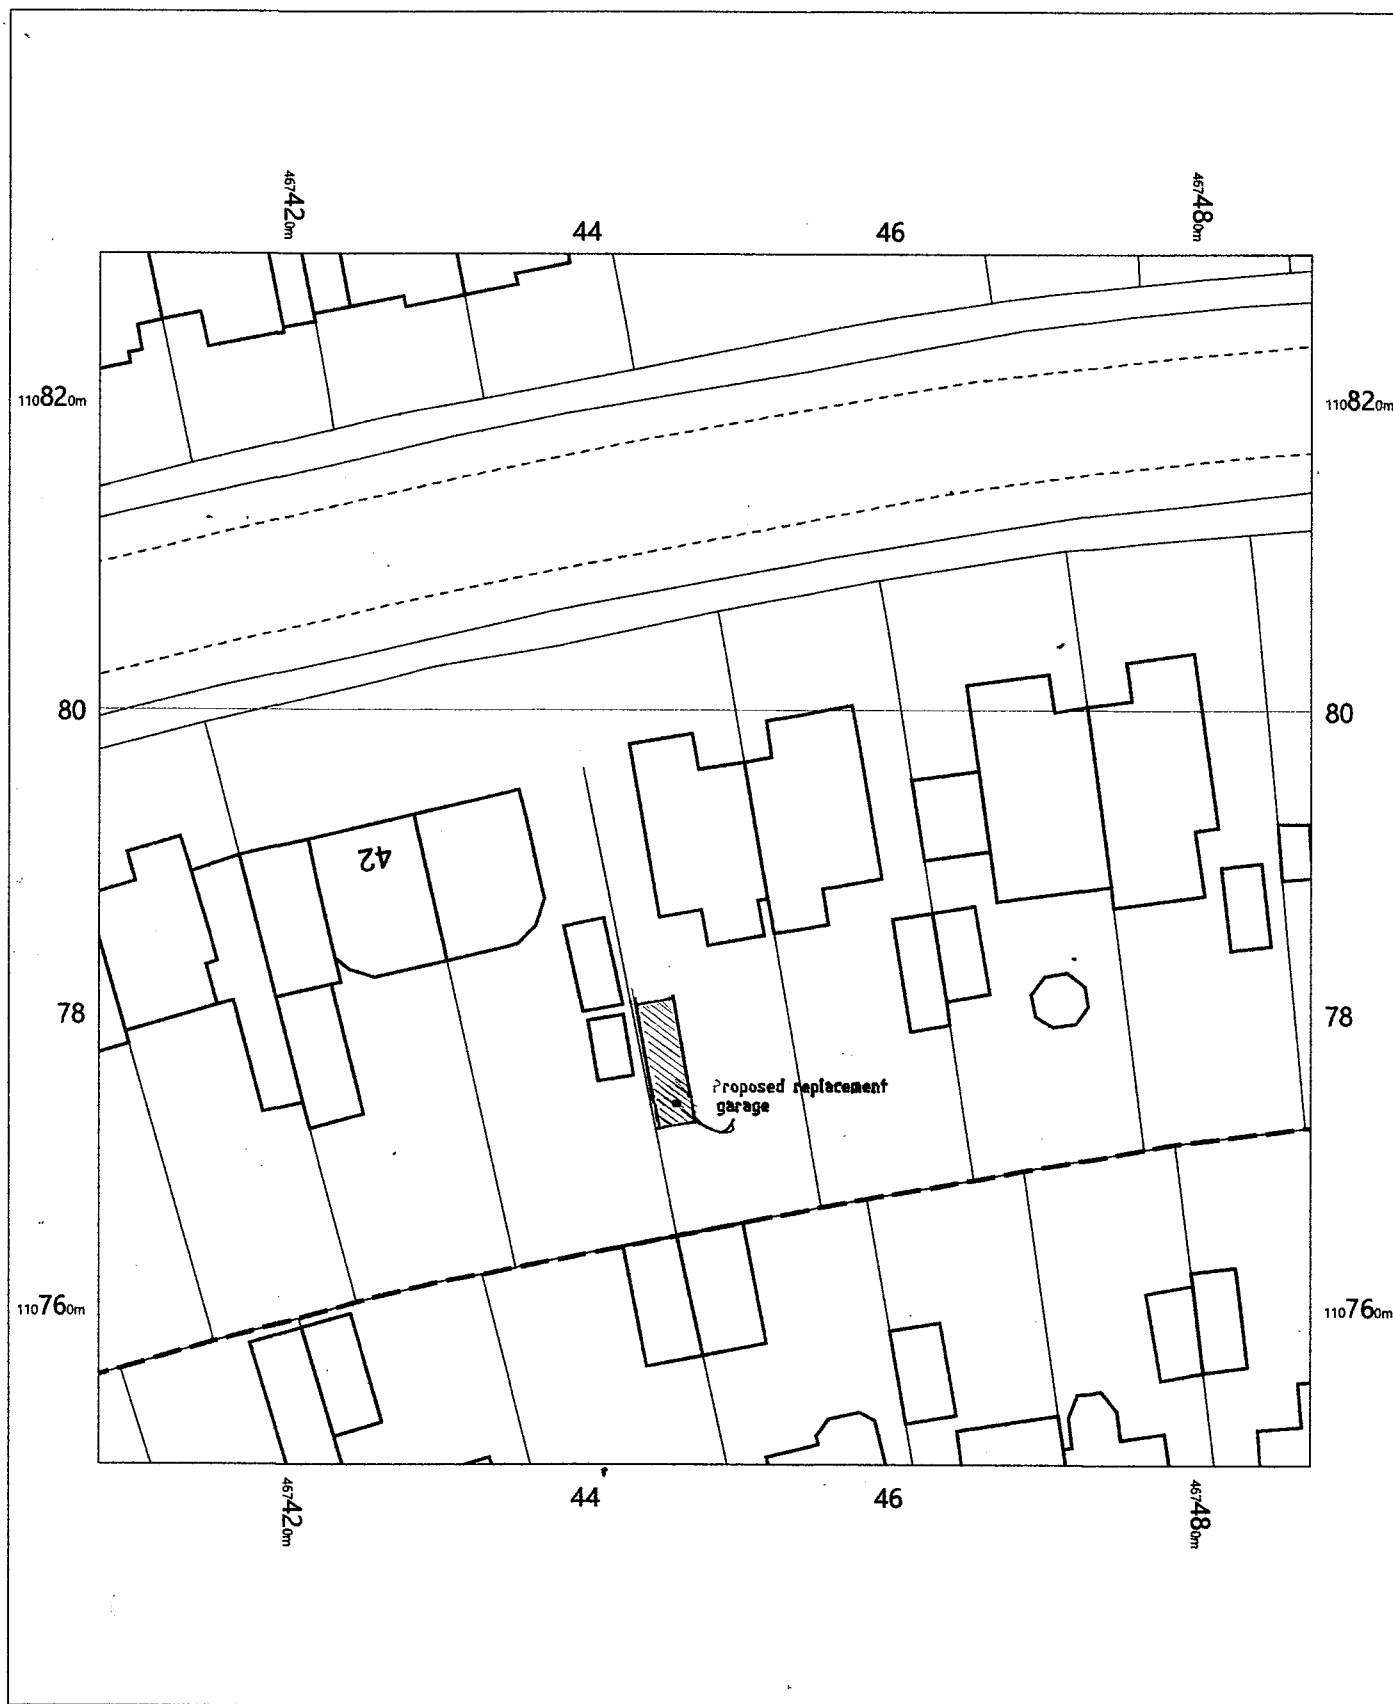

BLACKWELL'S
www.blackwellmapping.co.uk

TEL: 01865 333 677
maps.oxford@blackwell.co.uk