

NOTES:
DO NOT SCALE FROM DRAWING
NOT FOR CONSTRUCTION, FOR PLANNING
PURPOSES ONLY

Existing trees to be retained and protected during construction

Proposed tree planting within soft landscape. See detail on sheet 1

Proposed specimen shrub planting to receive short angular staking on half standards with expandable tree ties, irrigation tubing to root system of *Amelanchier*, specimens as required

Proposed hedge planting to be planted in a double staggered row 300mm apart and at 500mm centres in each row. To be maintained at 1m height

Proposed mixed native hedge planting to be planted in a triple staggered row 500mm apart and at 400mm centres in each row. To be maintained at 2m height.


Proposed shrub planting to receive 75mm bark mulch after planting operations

Proposed grassland areas, to be seeded with EM2 grass seed mix as supplied by Emorsgate and sown at 4 grams per msq, or similar and approved


 Proposed woodland understorey mix to provide wildlife habitat

Downloaded from <http://www.jstor.org/stable/2346192> on Tue, 20 Jun 2016 12:00:00 UTC

Legend on sheet 1

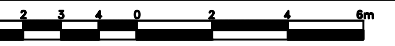

02.03.21	Native hedge annotation added	JH
18.02.21	Native hedge added	JH
04.01.21	Ecological Mitigation added	JH
27.10.20	No. of trees following LPA comments	PHD
06.10.20	Specification adjusted	JH
v Date	Details	Drawn

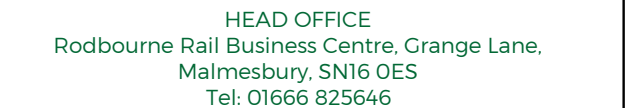

Suite 6, Crescent House, Yonge Close, Eastleigh, SO50 9SX
Tel: 02382 026300



client: Linden Homes
drawing: Soft Landscape Proposals
date: May 2020
scale: 1:200@A1 Sheet 2 of 5
drawing no: LIN22888 11
drawn: PD checked: DKM

Copyright of ACD Environmental Ltd. All rights described in Chapter IV of the Copyright, Designs and Patents Act 1988 have been generally asserted: 2011. Copyright of this plan remains with ACD until all fees have been paid in full.