




CARRIAGEWAY CONSTRUCTION DETAIL  
(SECTION DETAIL A-A)  
NTS

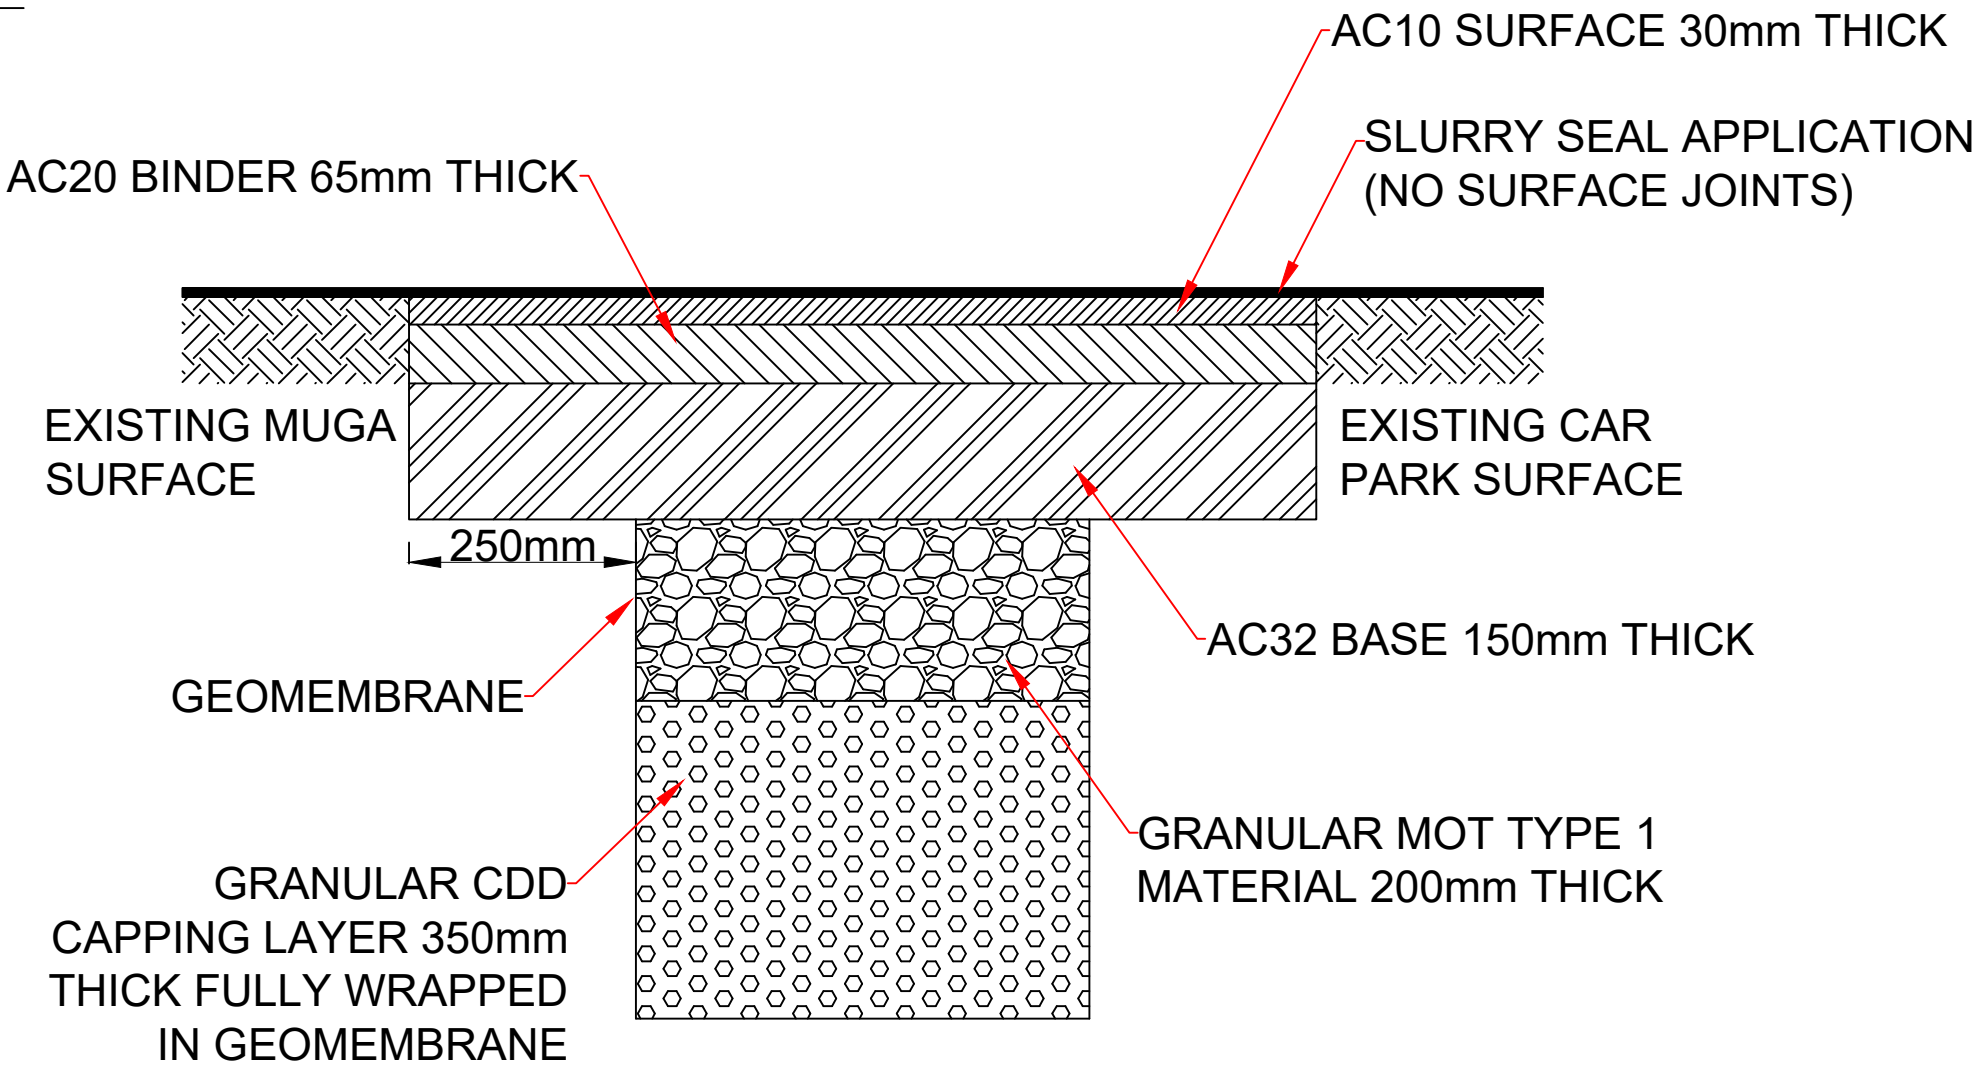

PROPOSED FOOTWAY DETAIL  
SCALE 1:100

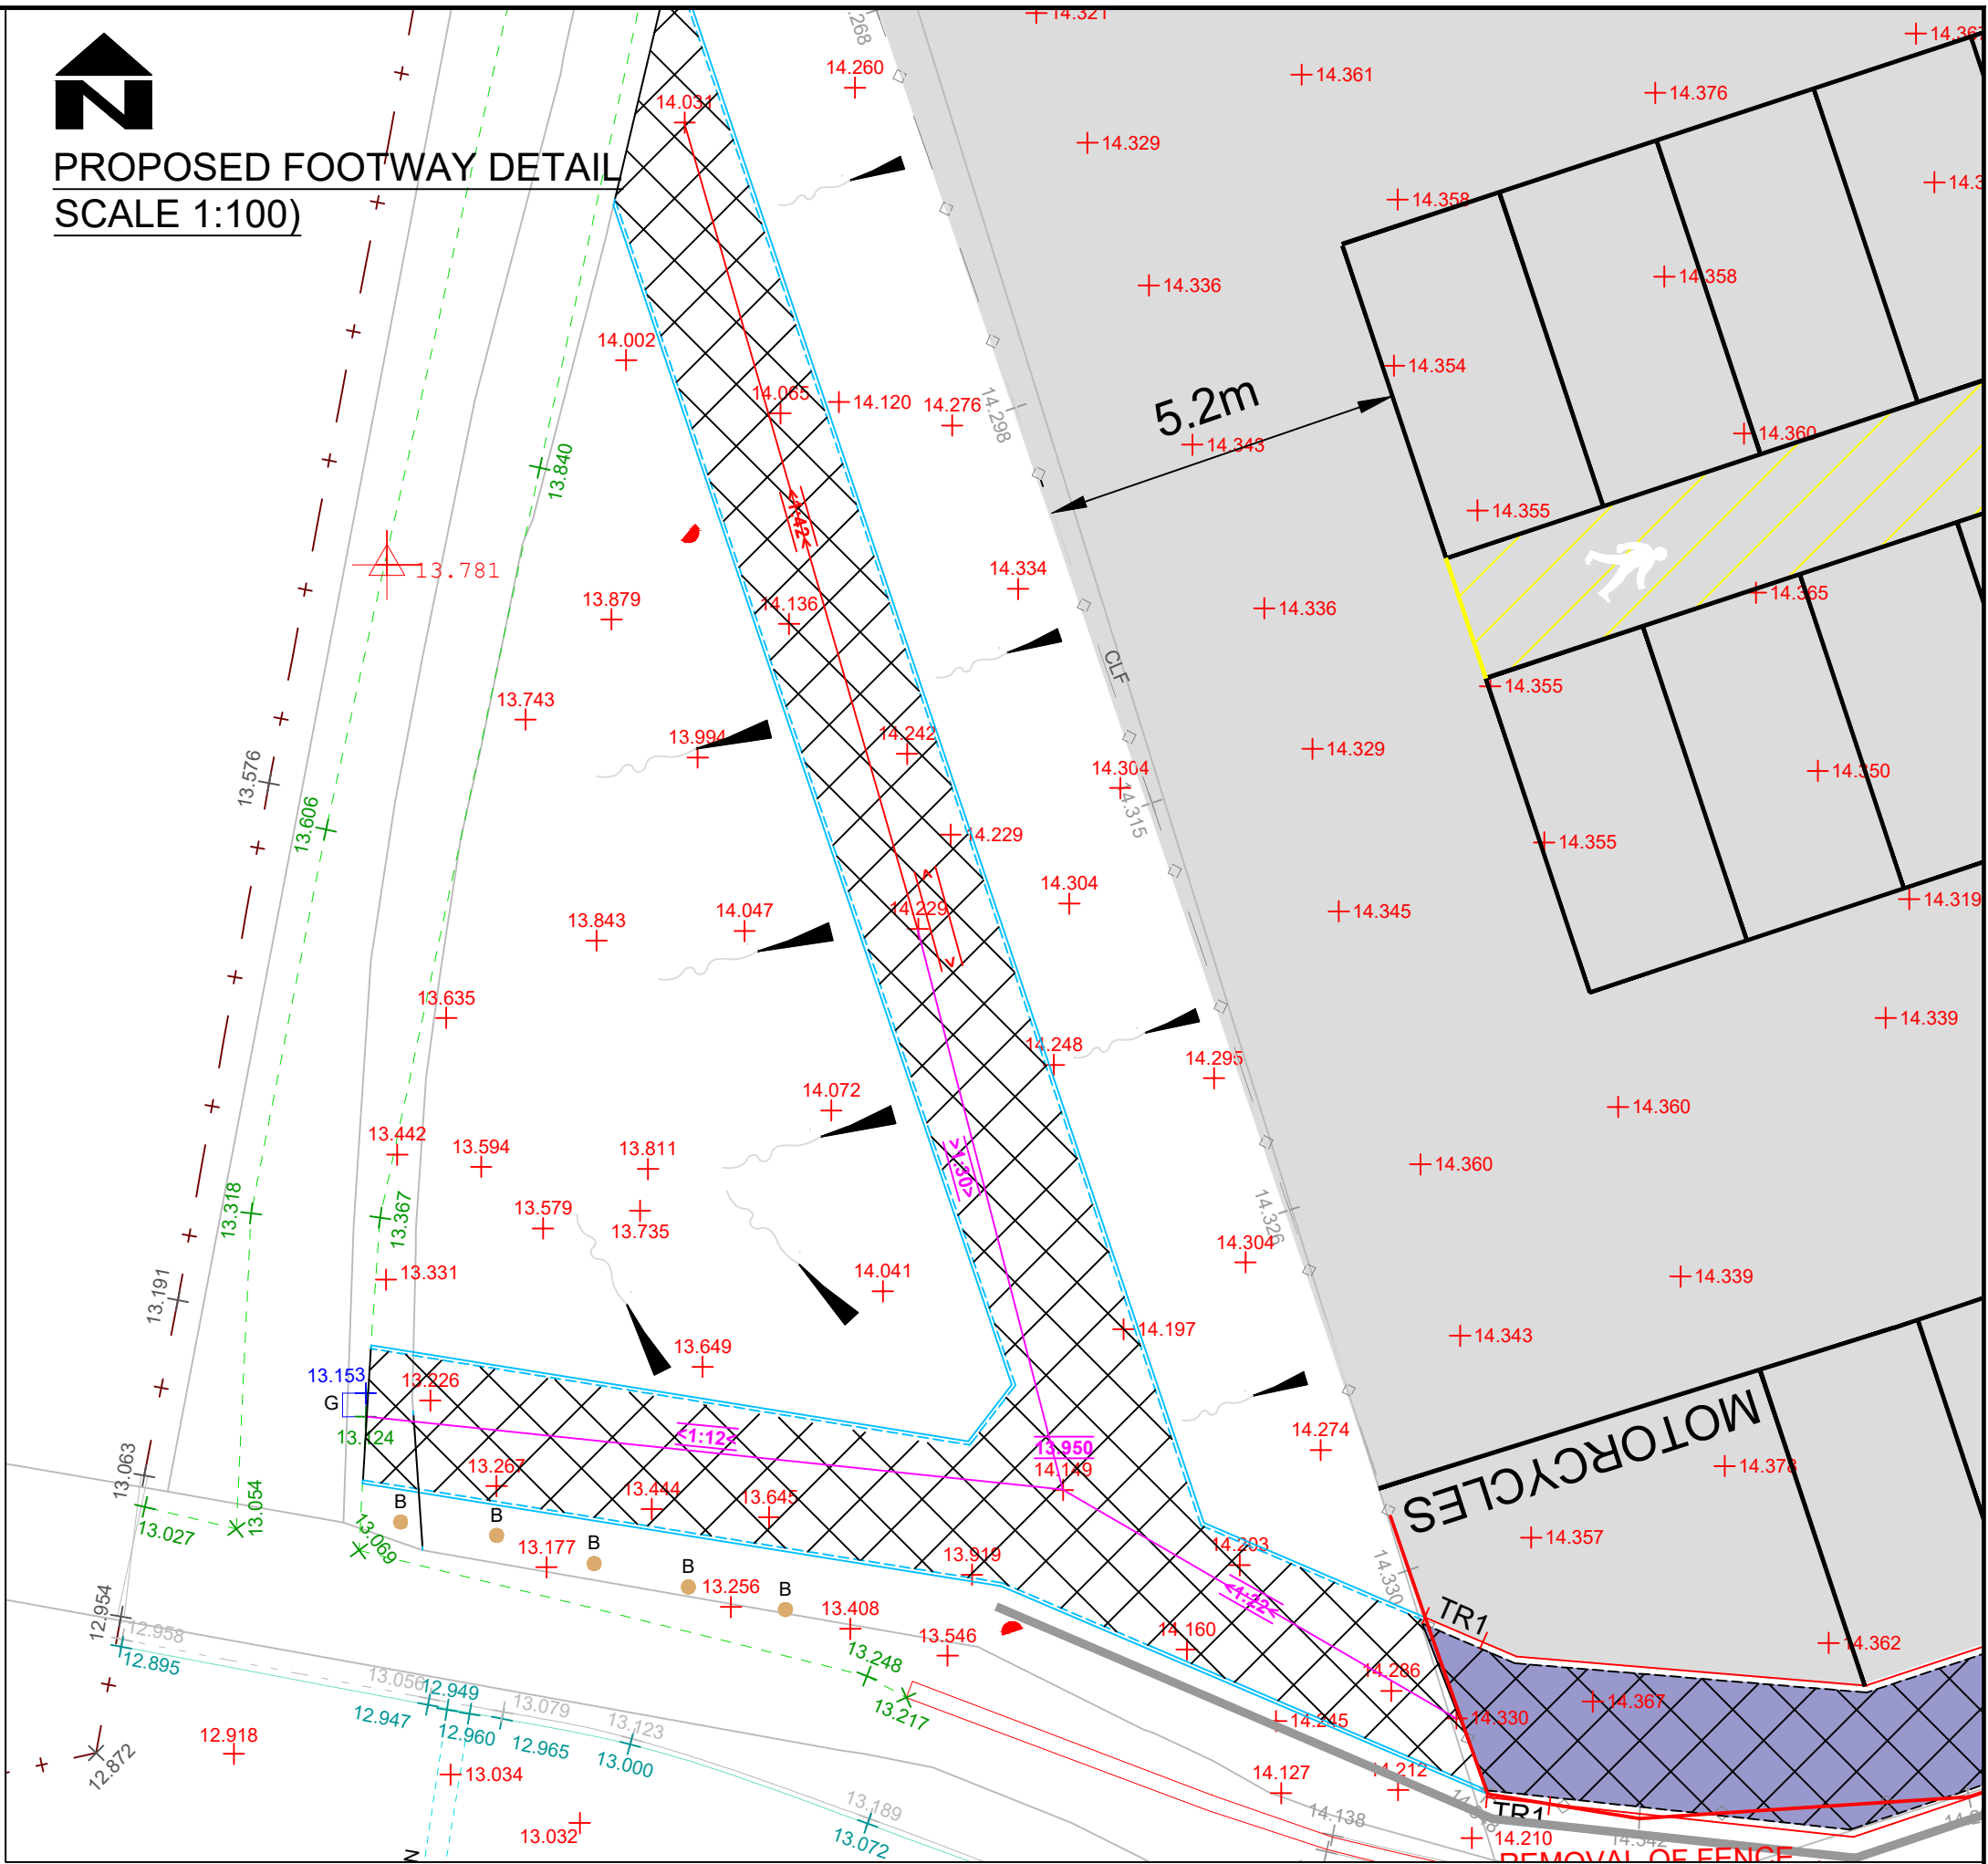

PROPOSED VEHICLE CONNECTION DETAIL  
SCALE 1:100

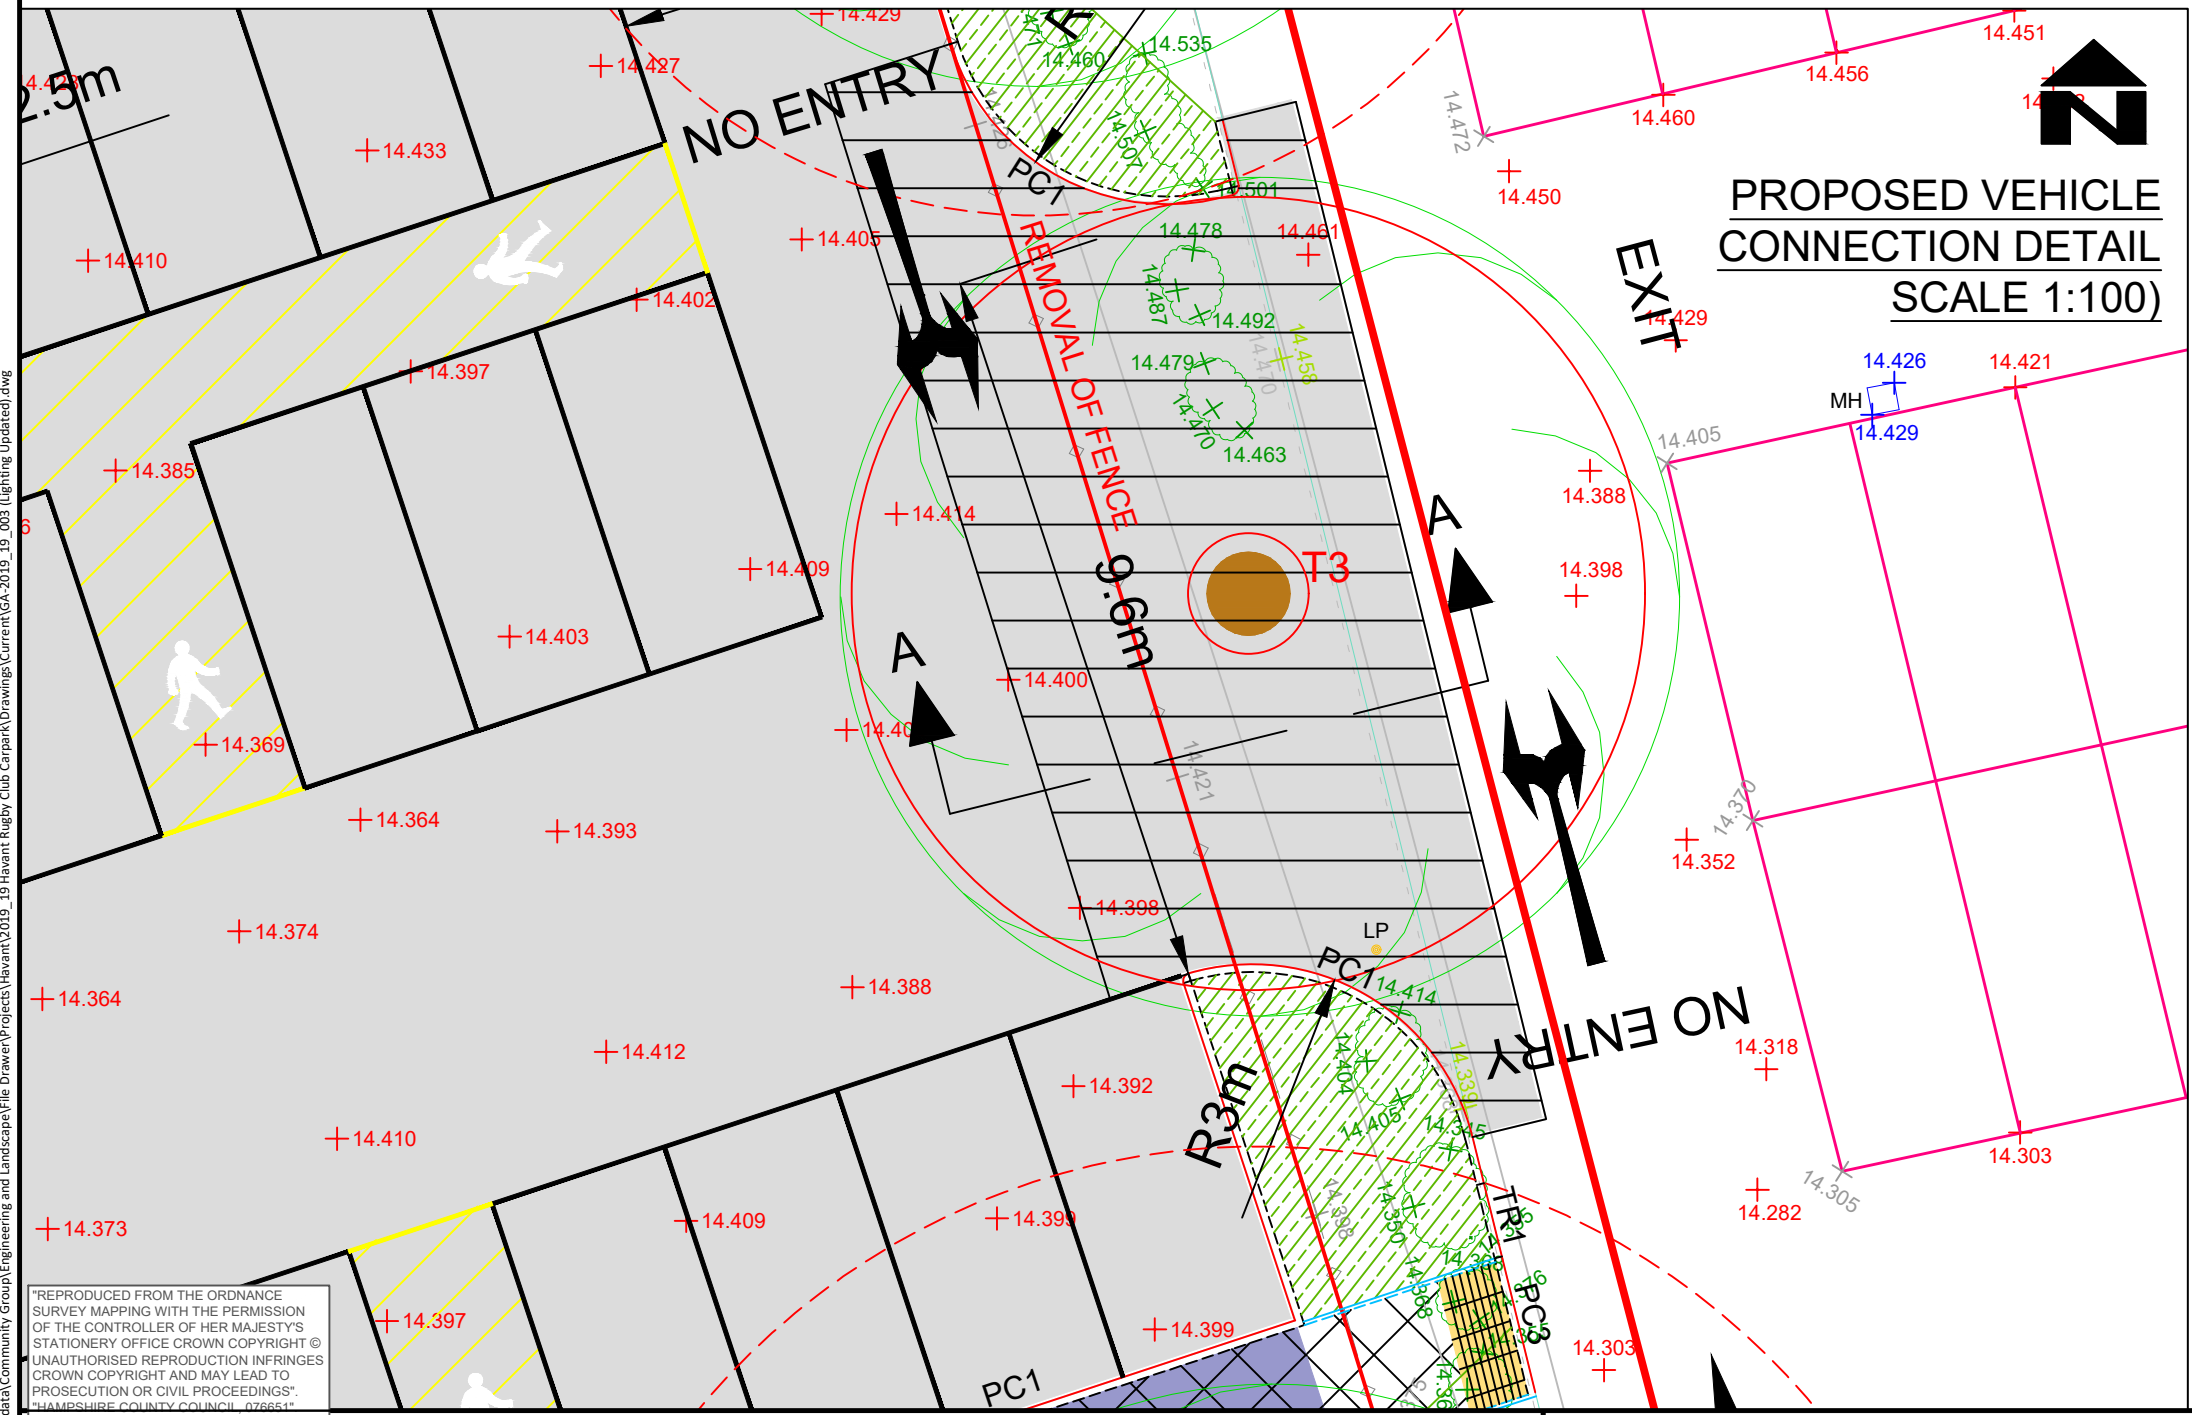

Havant  
BOROUGH COUNCIL

Planning  
Civil Engineering and Landscape

Public Service Plaza  
Civic Centre Road  
Havant, Hants. PO9 2AX  
Telephone: (023) 9247 4174  
Email: customer.services@havant.gov.uk  
Internet: www.havant.gov.uk

DESIGNER

AH

CAD

AH

CHECKED

APPROVED

SCHEME

HAVANT RUGBY CLUB  
MUGA CAR PARK CONVERSION

JOB No. 2019\_19

SCALE @ A2

DATE

25.03.2020

SHEET NUMBER

1:200

DRAWING TITLE

ADDITIONAL DETAILS

DRAWING NUMBER

2019\_19/004

REV

1

| REV | AMENDMENTS       | DATE       | CAD | CHKD | APPD |
|-----|------------------|------------|-----|------|------|
| A   | RSA ARRANGEMENTS | 06.11.2019 | AH  |      |      |