
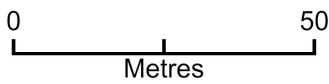


3 Maylands Drive PO9 3NP - Location Plan

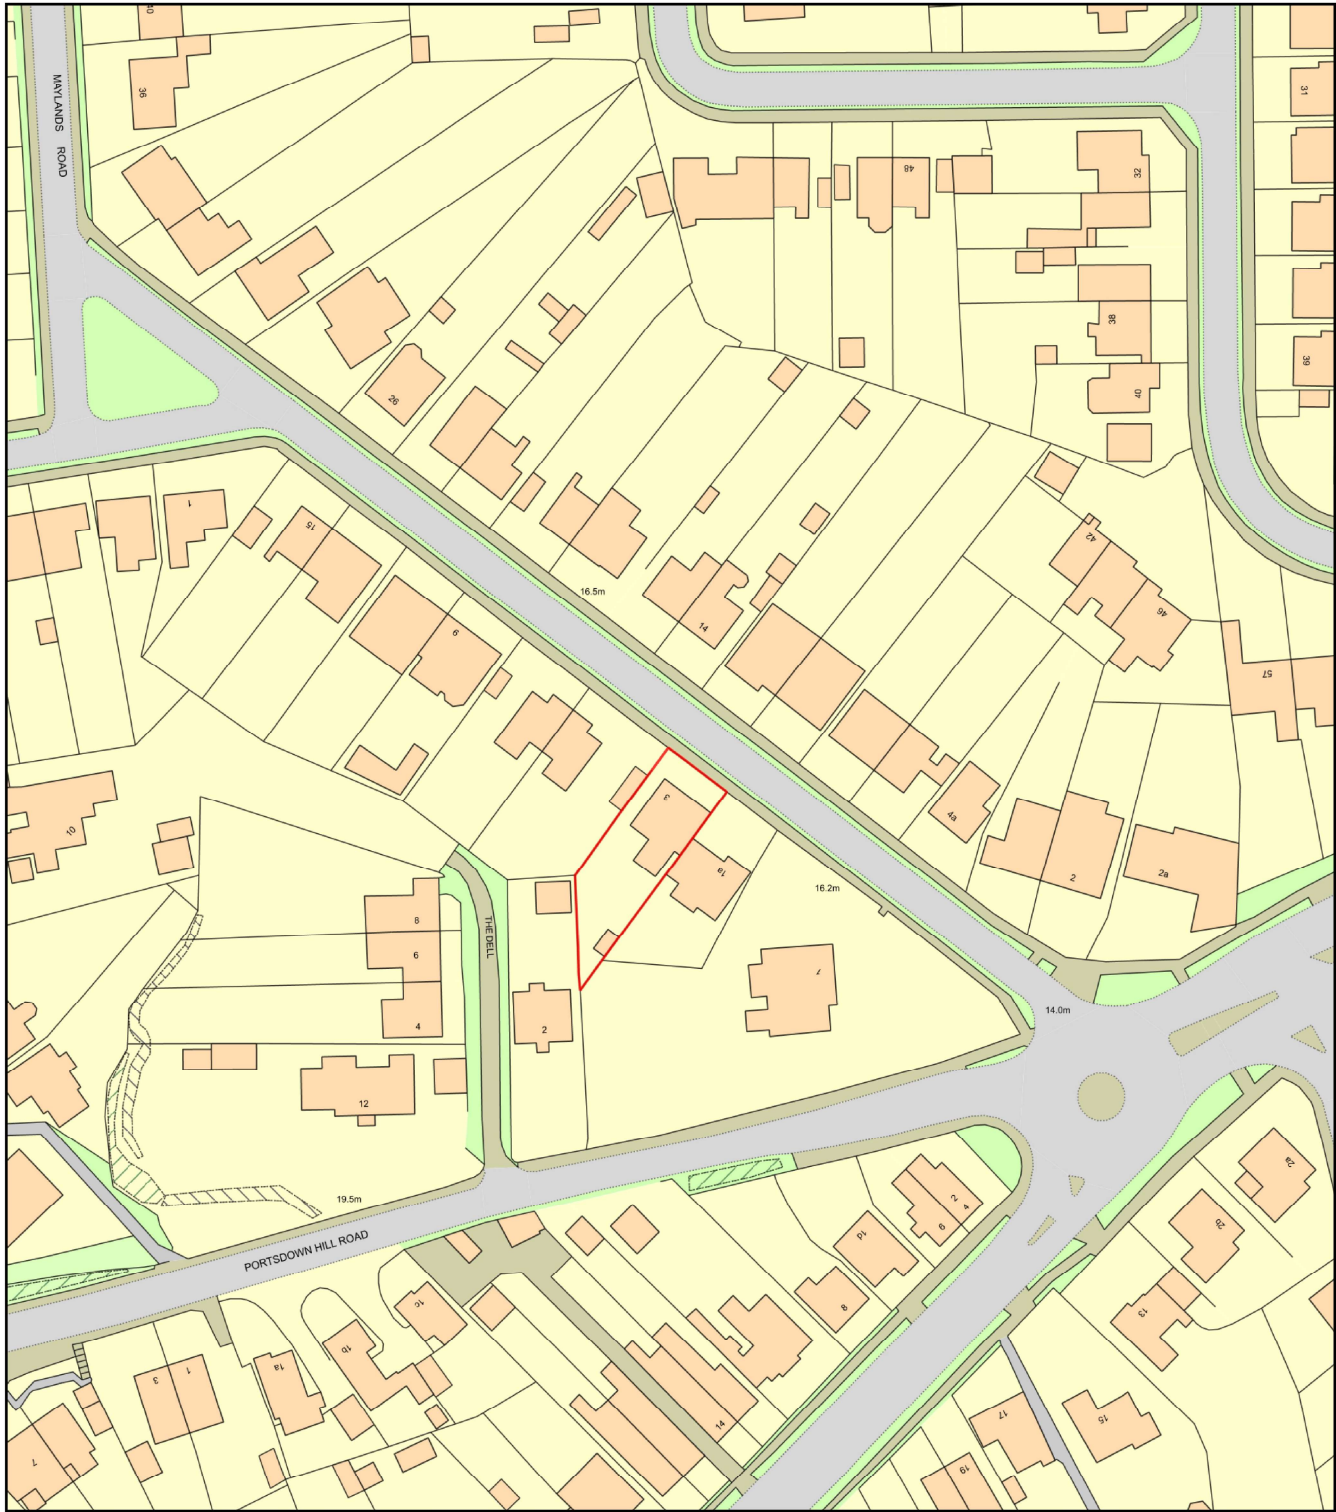

Plan Produced for: Parkers Design
Date Produced: 07 Apr 2021
Plan Reference Number: TQRQM21097214537580
Scale: 1:1250 @ A4

© Crown copyright and database rights 2021 OS 100042766

Scale @ A3 unless otherwise stated

1:500		50
1:200		20
1:100		10
1:50		5



PROJECT 3 Maylands Avenue PO9 3NP	CLIENT Power		
	Date	Issue Date	Scale (@ A3)
SHEET Location	Drawn by SW	DRAWING NUMBER P107	
	Checked by SR		REV