


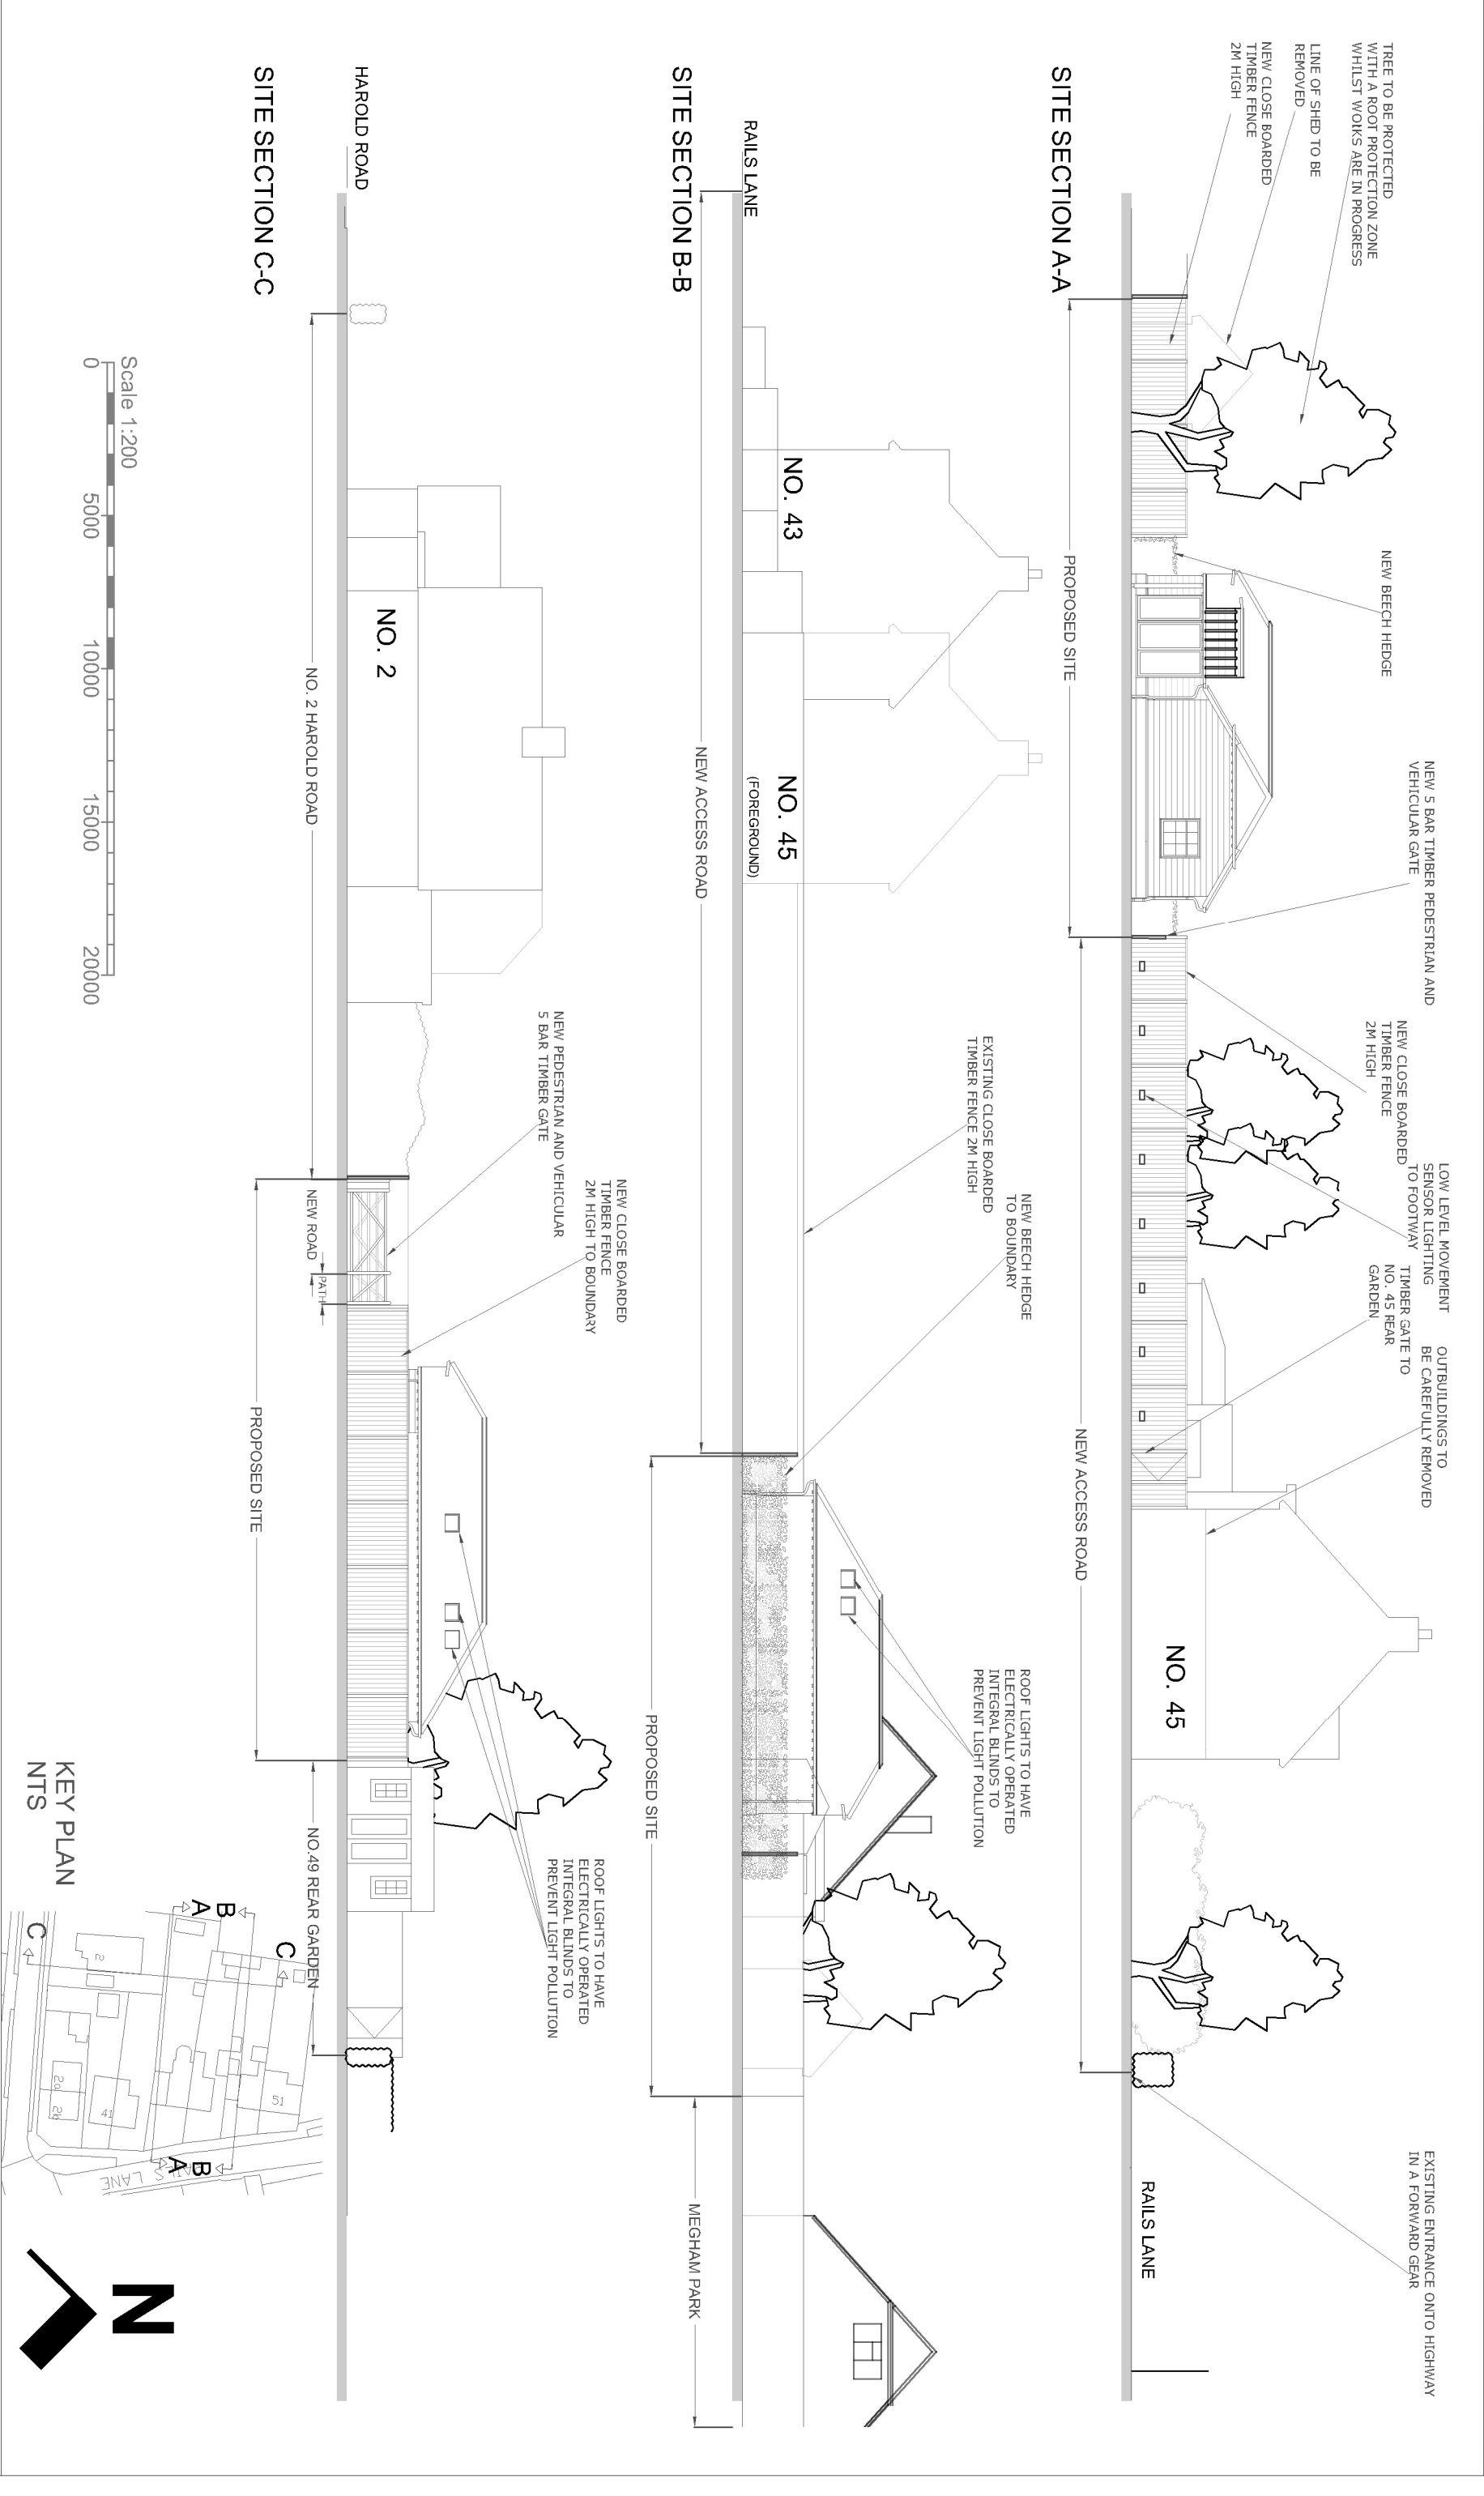

Ref.	Description	Date
-		

Hazel Butler Architects Hazel Butler 24 Nightingale Close Rowlands Castle T:023 92413680					PROJECT 45 RAILS LAND, HAYLING ISLAND Erection of 1 no. 2 bedroom bungalow to the rear with access onto Rails Lane		CLIENT MR B SYMMONDS		
CODE	STATUS	SUITABILITY DESCRIPTION	PURPOSE OF ISSUE	SHEET	SITE SECTIONS	Date	Project number	Scale (@ A3)	REV
			PLANNING APPLICATION			Drawn by hb	09-02-2021	09-20	
						Checked by HB	09-20-DR-A-106		-