




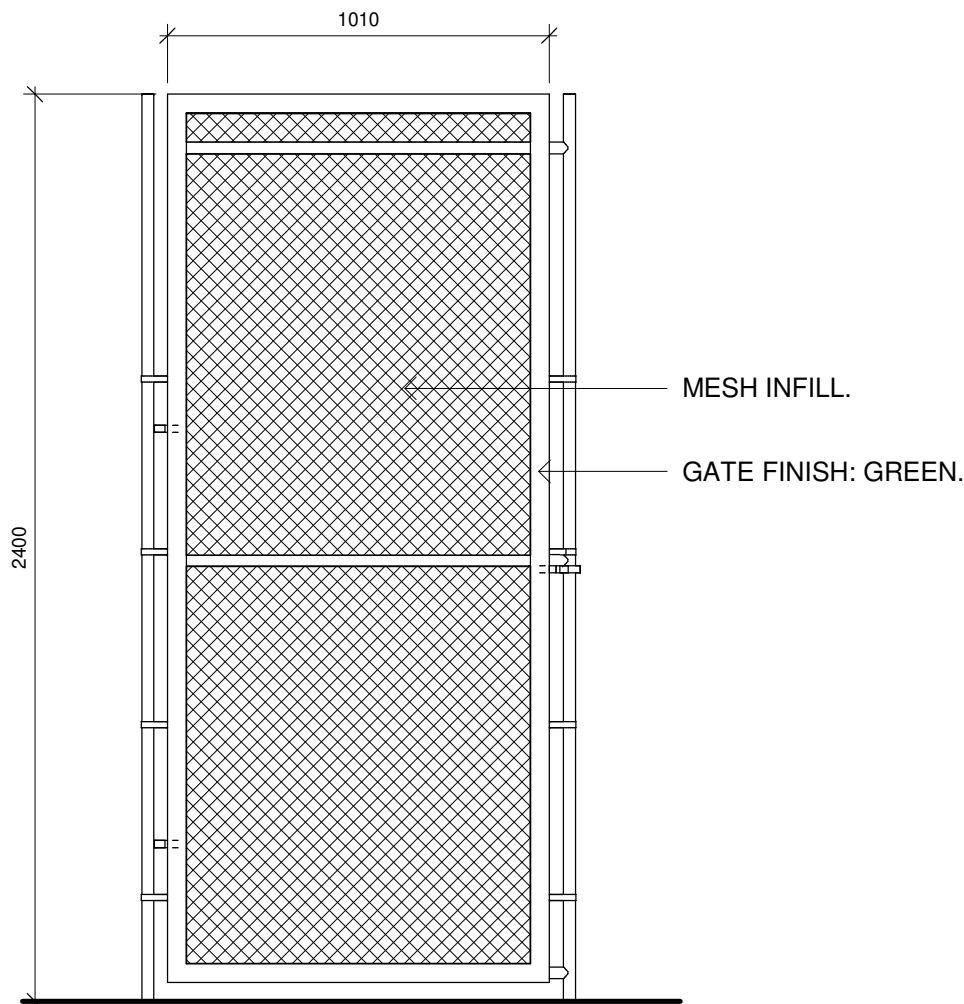


ACOUSTIC FENCE DETAIL
1 : 25

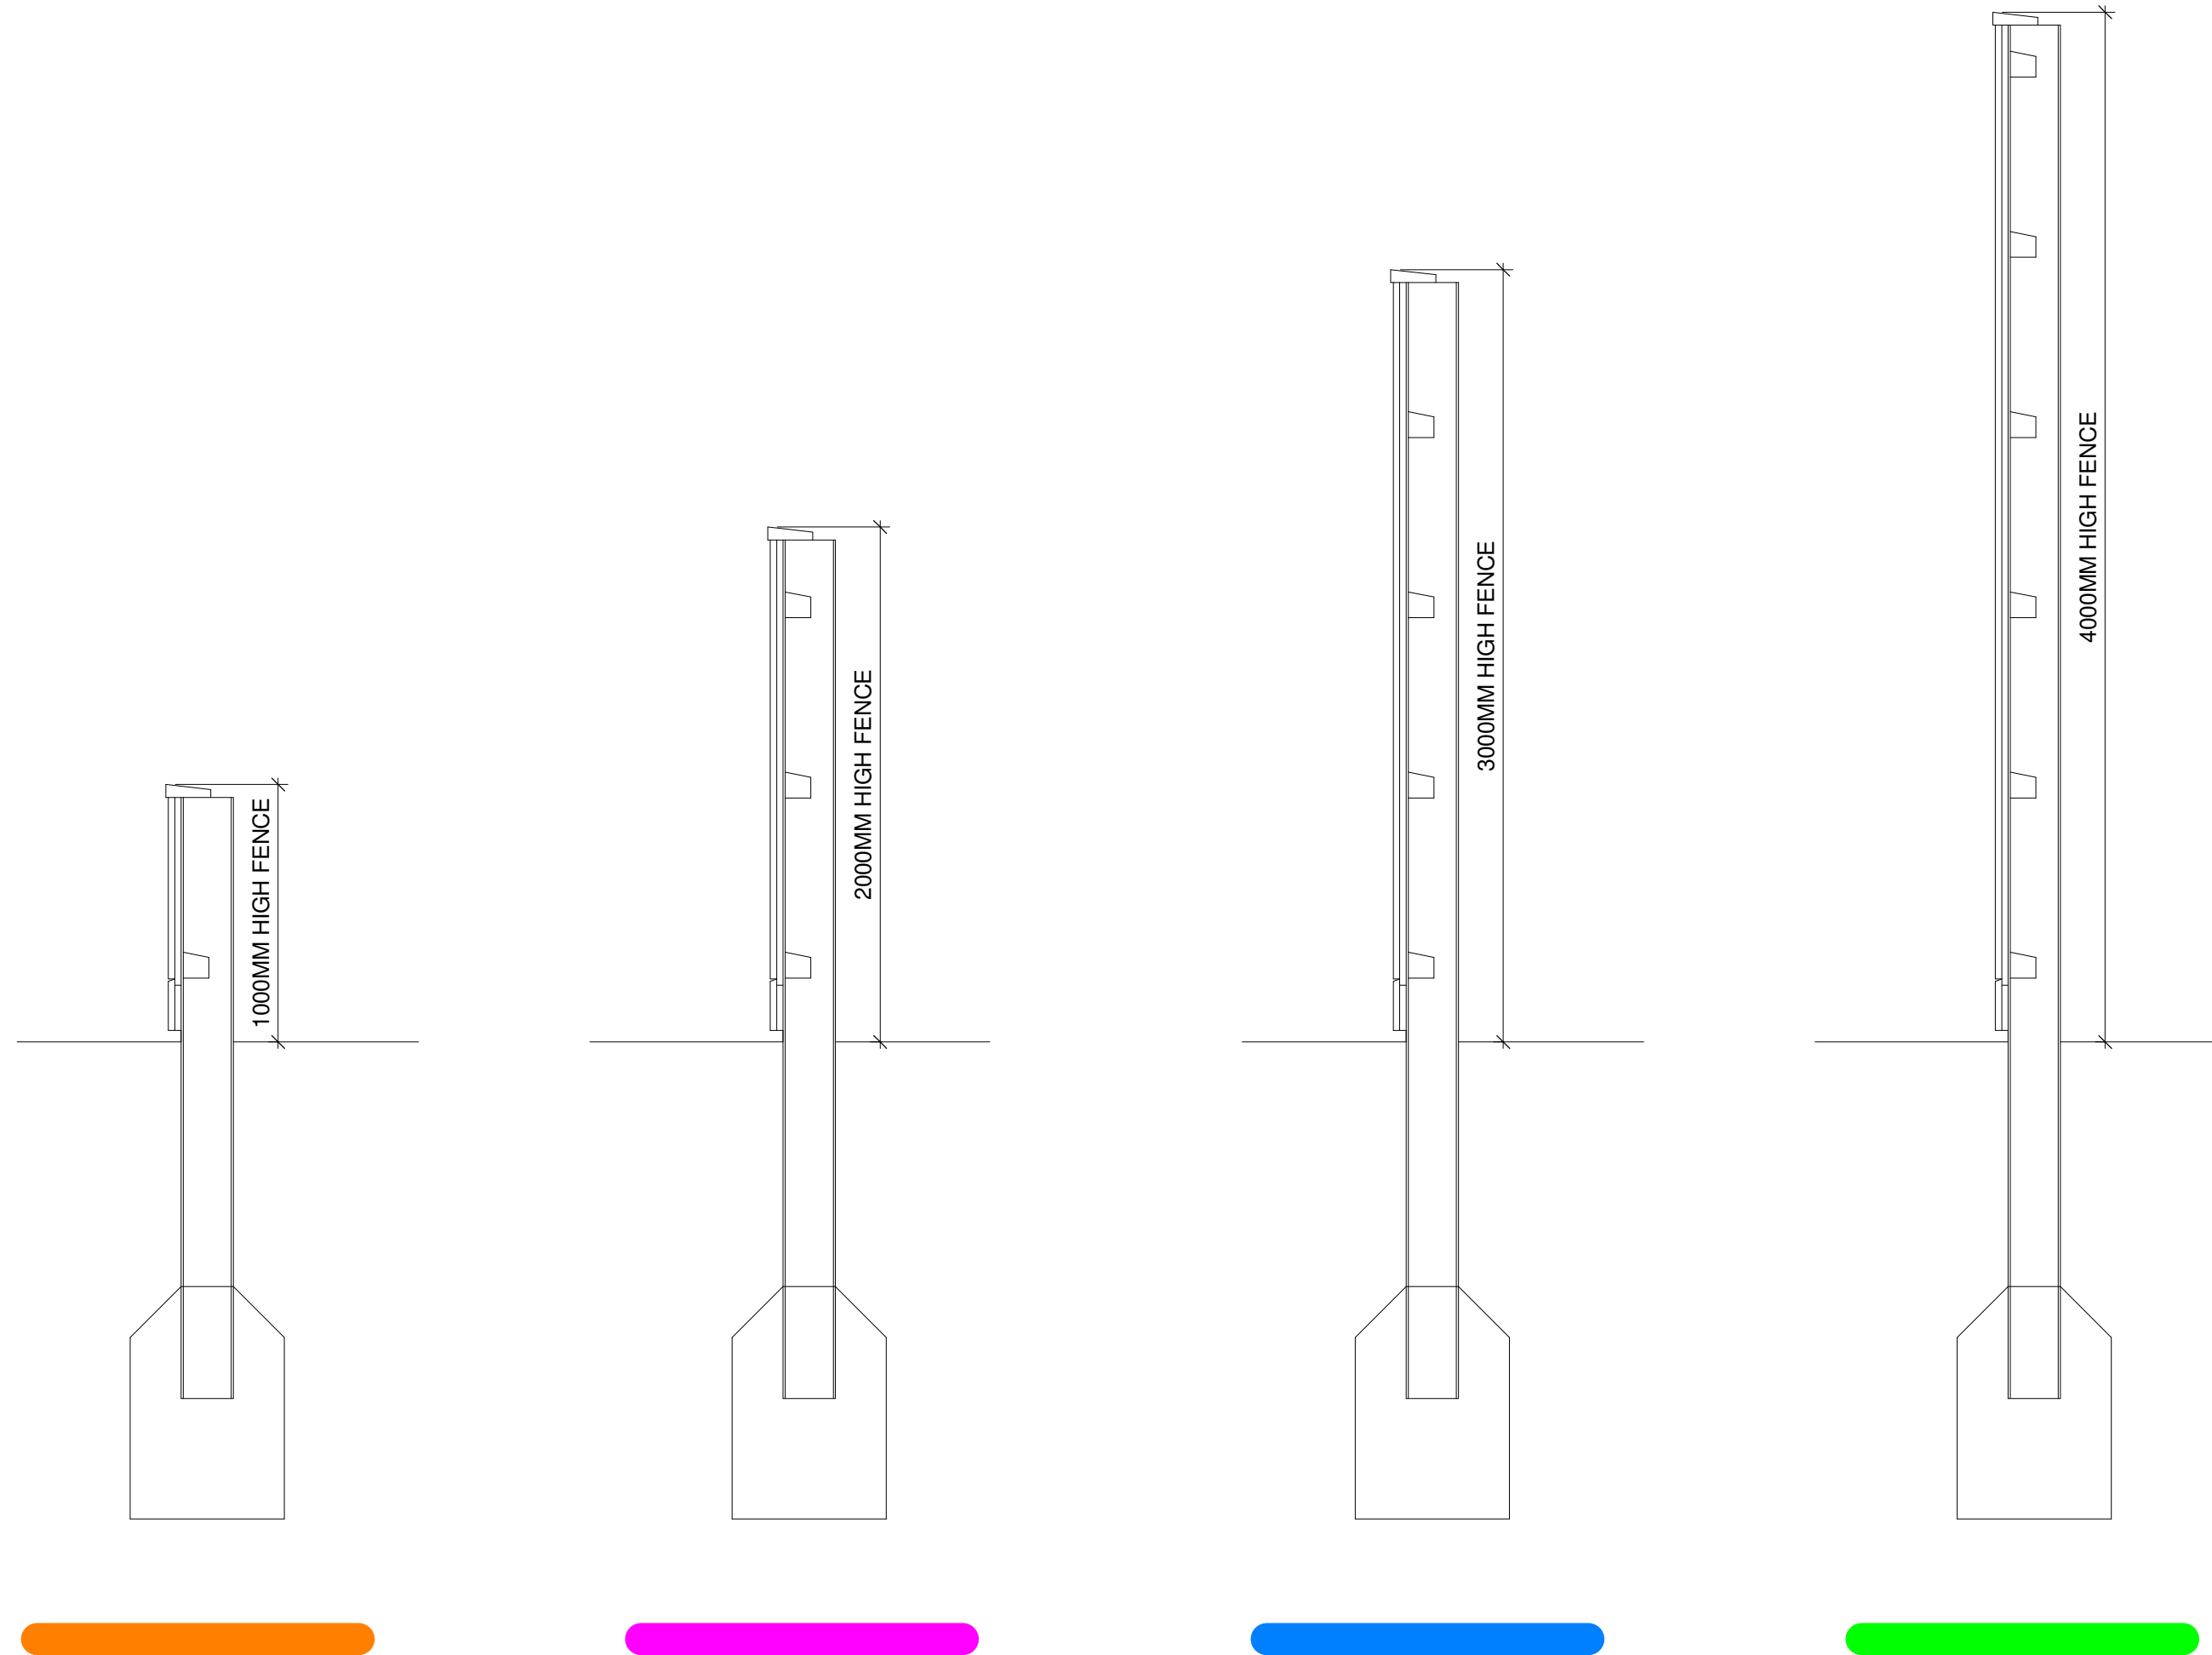


PEDESTRIAN GATE
1 : 20

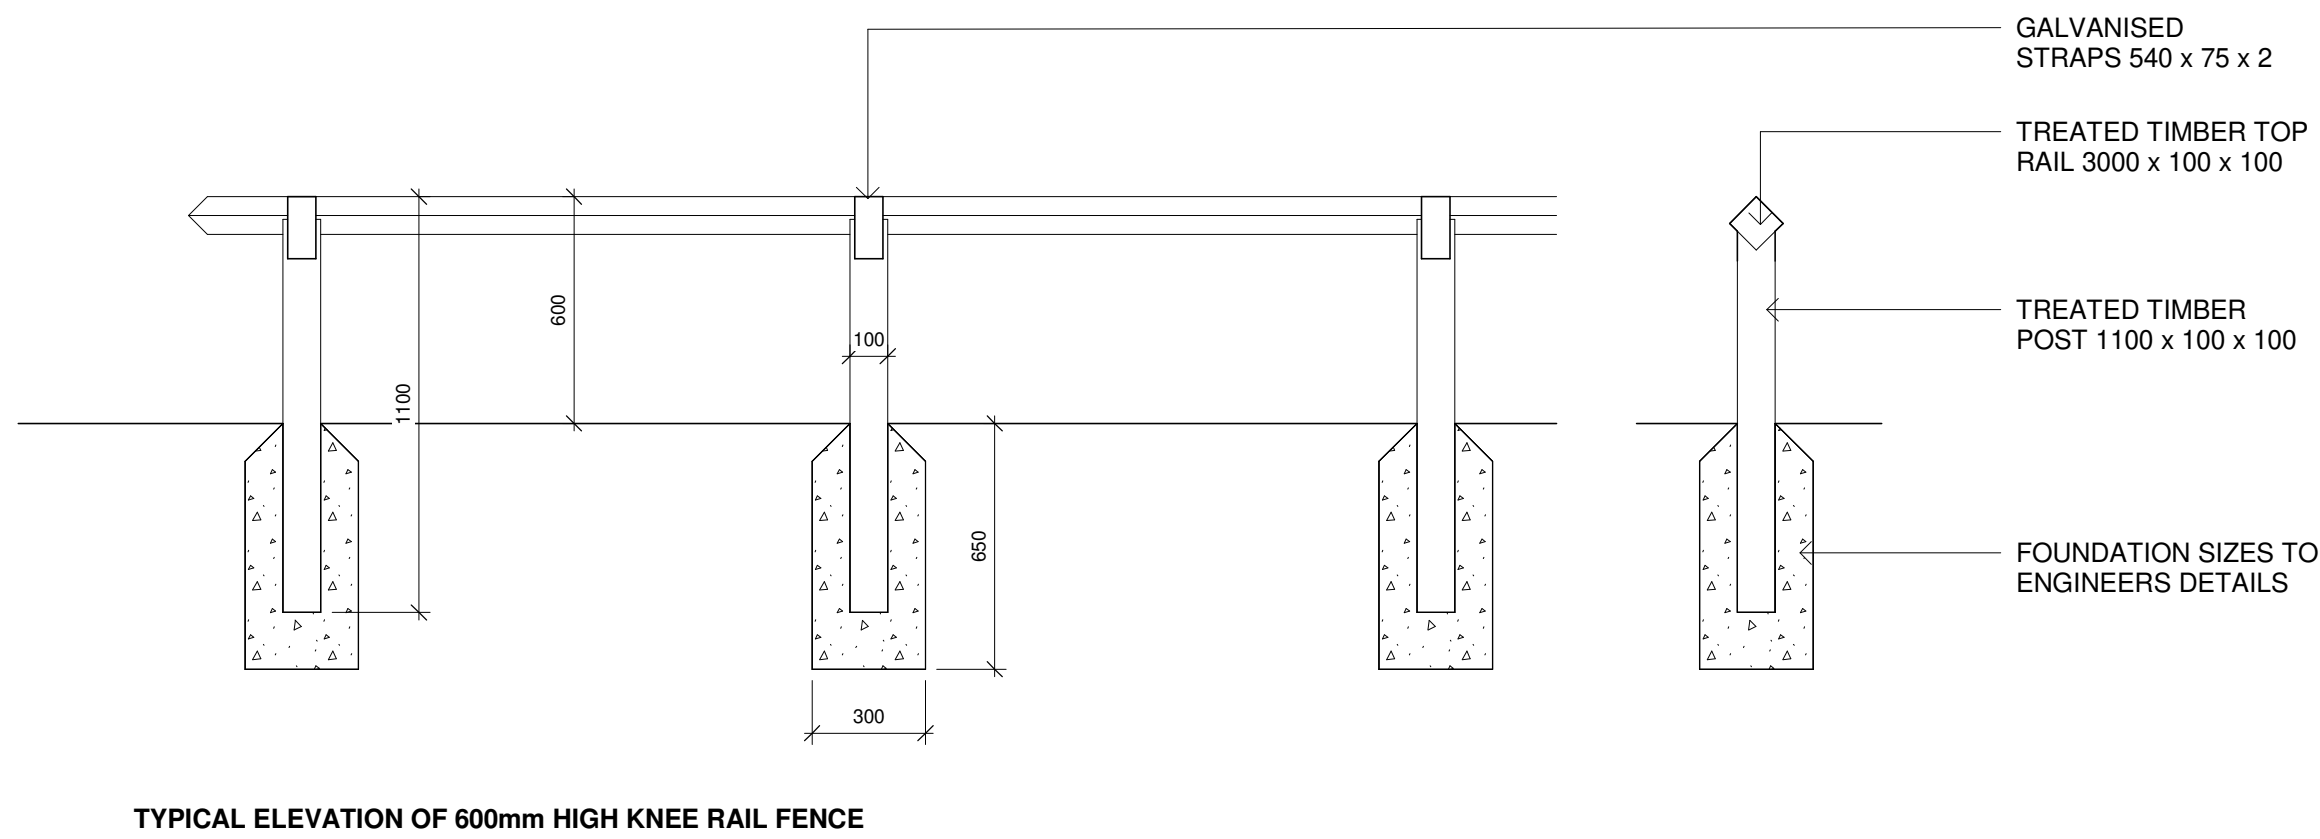


KNEE RAIL
1 : 20

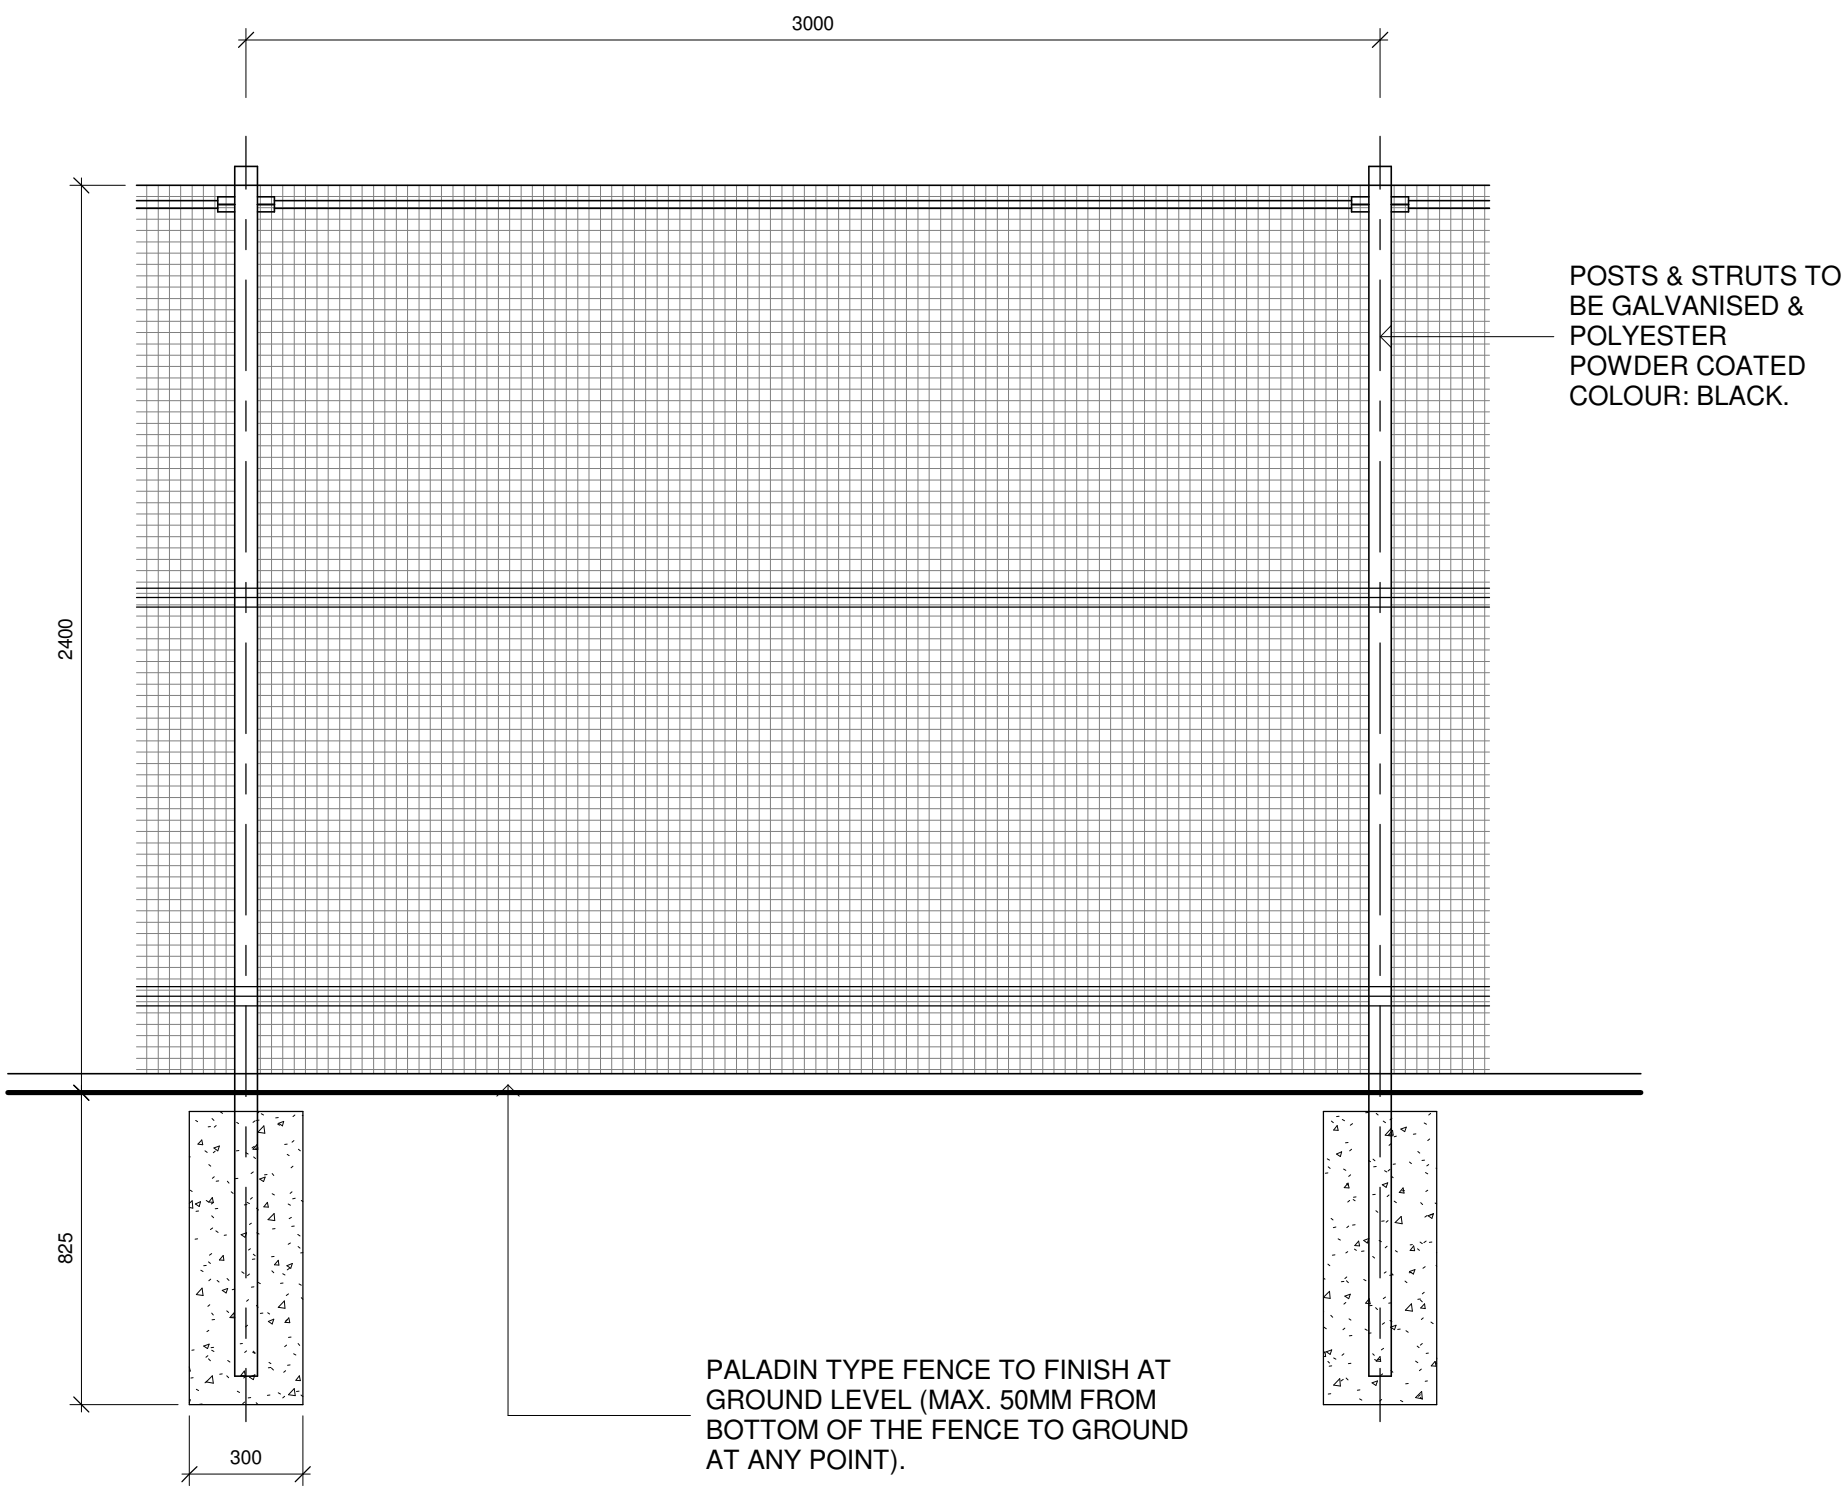

PALADIN FENCE
1 : 20

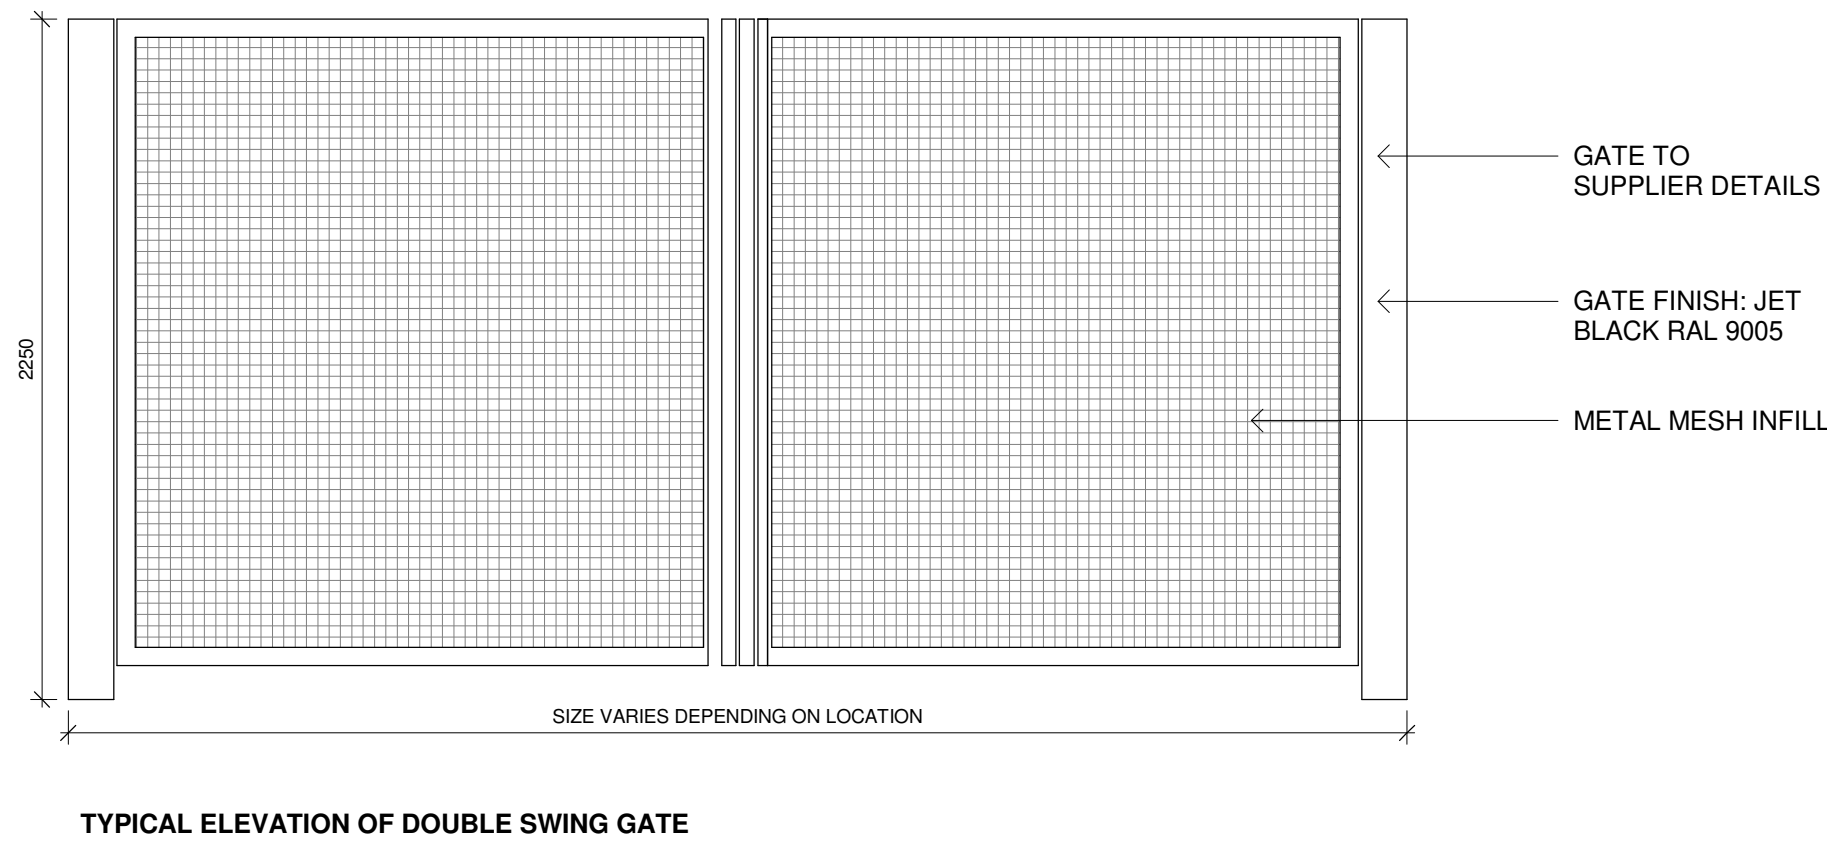



DOUBLE SWING GATE
1 : 25

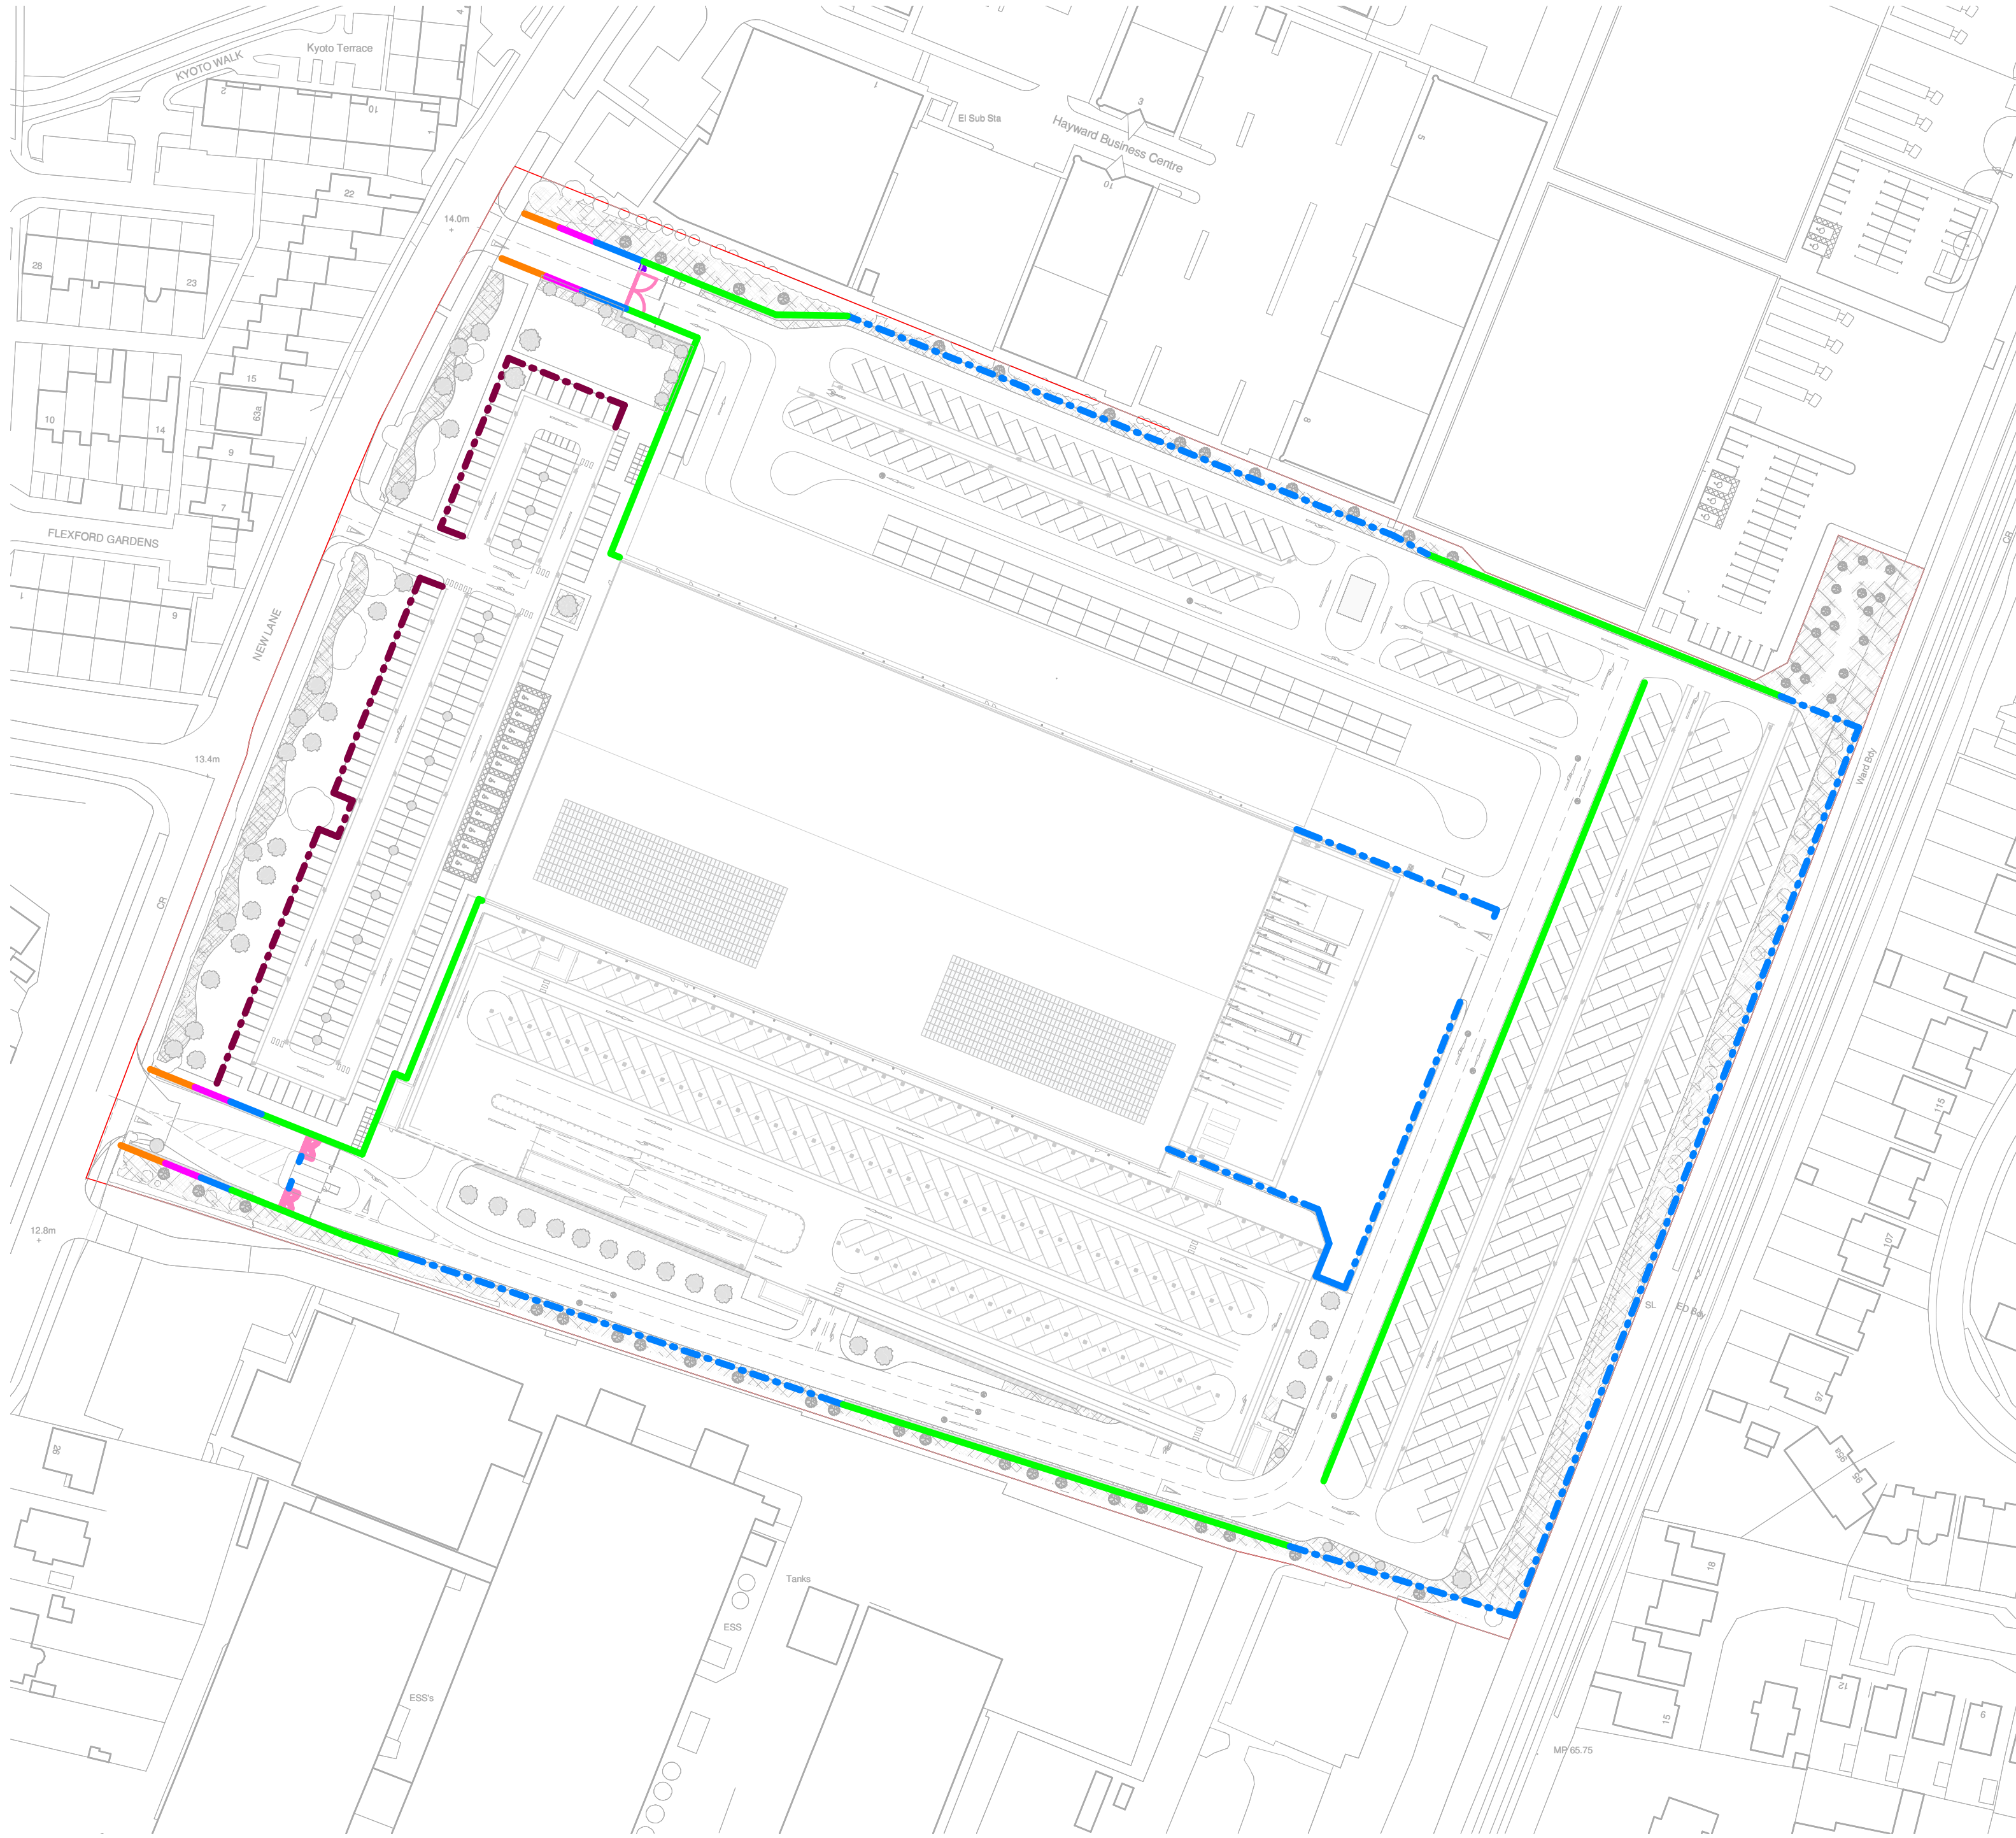

BOUNDARY TREATMENT PLAN
1 : 1000

Do not scale this drawing.
Architects are to be relied of any discrepancies.
Contractors must check all dimensions on site.
This drawing is subject to copyright laws and is for use on this project only.
This drawing is to be used solely for the information as stated only.
For other information refer to the latest revision of any cross referenced drawings.
To be read in conjunction with relevant design standards/protocols.

This is a colour drawing. In order to ensure any subsequent reproduction is viewed correctly it should be printed in full colour.

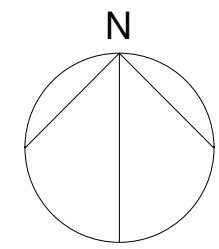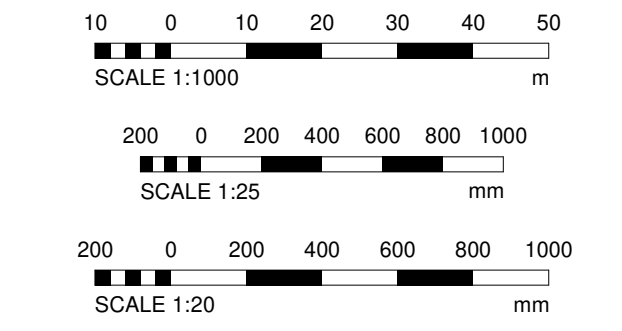

- SITE FENCING KEY**
- ACOUSTIC FENCE 4.0m HIGH
 - ACOUSTIC FENCE 3.0m HIGH
 - ACOUSTIC FENCE 2.0m HIGH
 - ACOUSTIC FENCE 1.0m HIGH
 - PROPOSED 2.4m HIGH PALADIN FENCE AND GATES (PPC BLACK)

P3	APPLICATION SITE BOUNDARY AMENDED	08.02.21	GK	SR
P2	UPDATED LANDSCAPING AND HIGHWAY AMENDS CAPTURED	05.02.21	SLJ	GK
P1	FIRST ISSUE	25.01.21	GK	RK
Rev	Description	Date	By	Old

Status

PLANNING

SMR
SMALLEY MARSEY RISPIN

ARCHITECTS
Floor 2, The Exchange, Station Parade, Harrogate, HG1 1TS
01423 707 757
admin@smrarchitects.co.uk

Project
HAVANT, NEW LANE

Client
HAVANT PROPERTY INVESTMENT LLP

Drawing Title
PROPOSED BOUNDARY TREATMENTS PLAN

Proj Ref	Origin	Zone	Level	Type	Rev	Num	Status
7379 - SMR	00	ZZ	DR	A	2008	S4	P3

SMR Job Ref	Sheet	Scale	Drawn
7379-00-2008	A0	As indicated	GK