




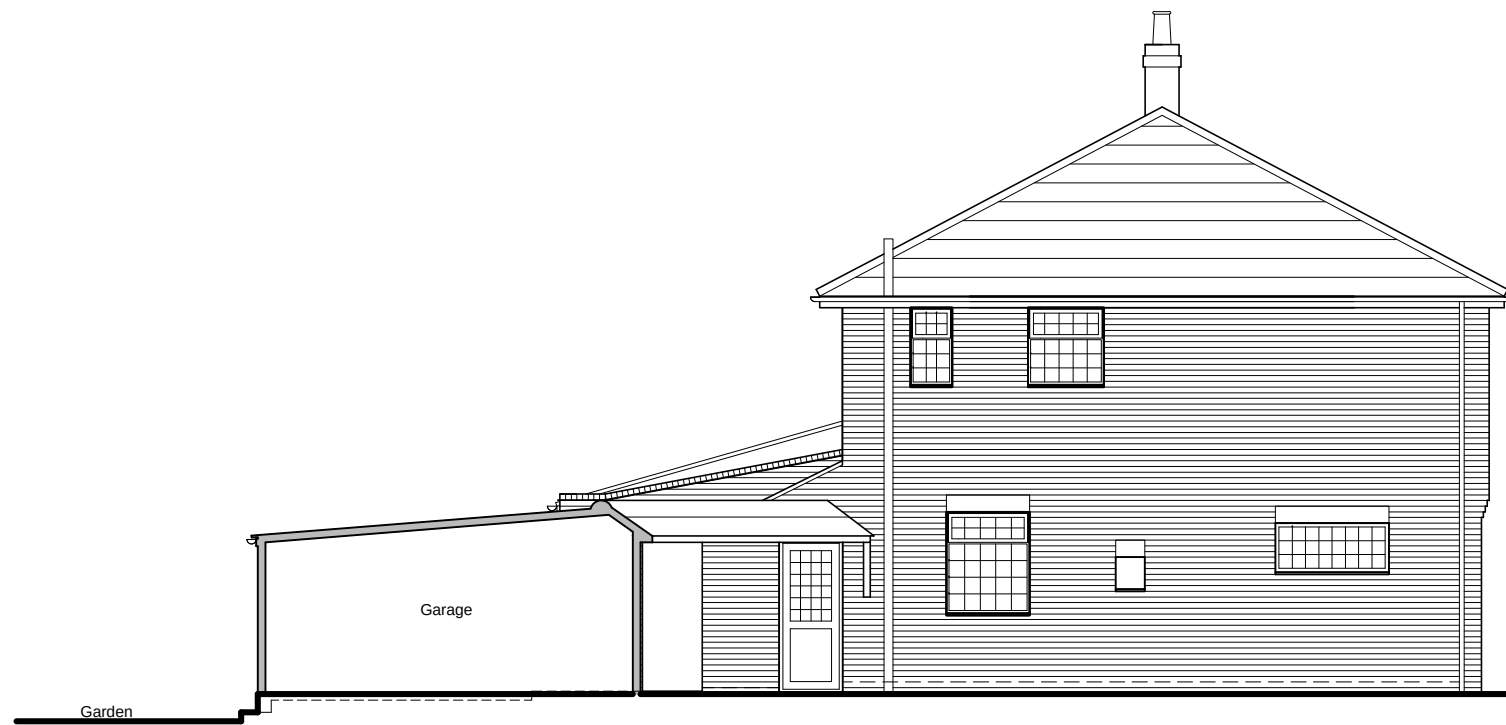


North (side) elevation

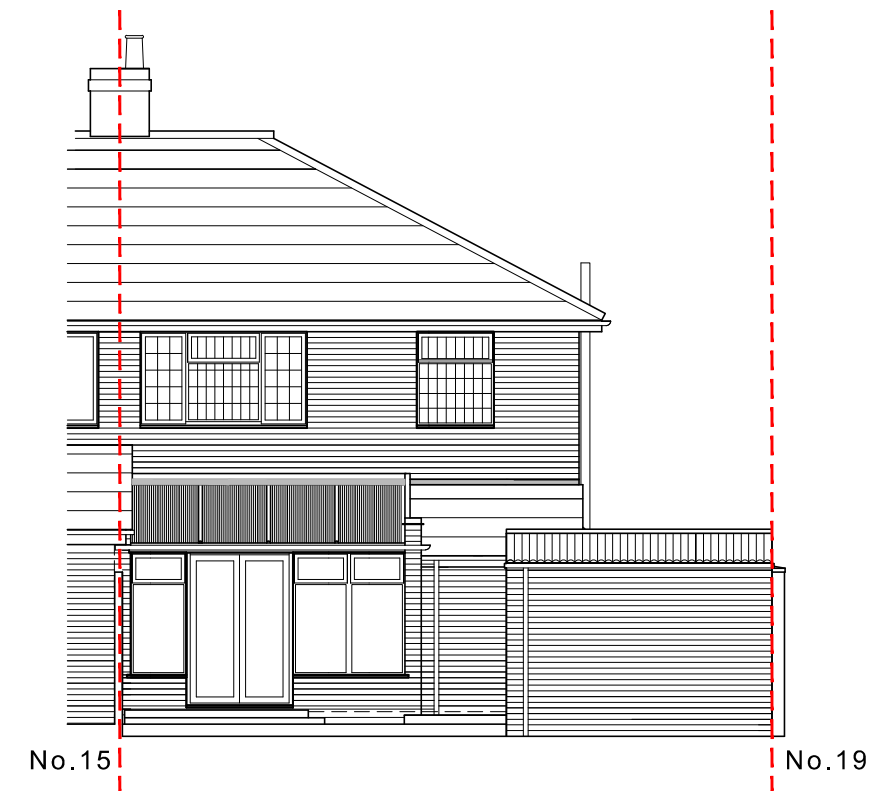

East (rear) elevation

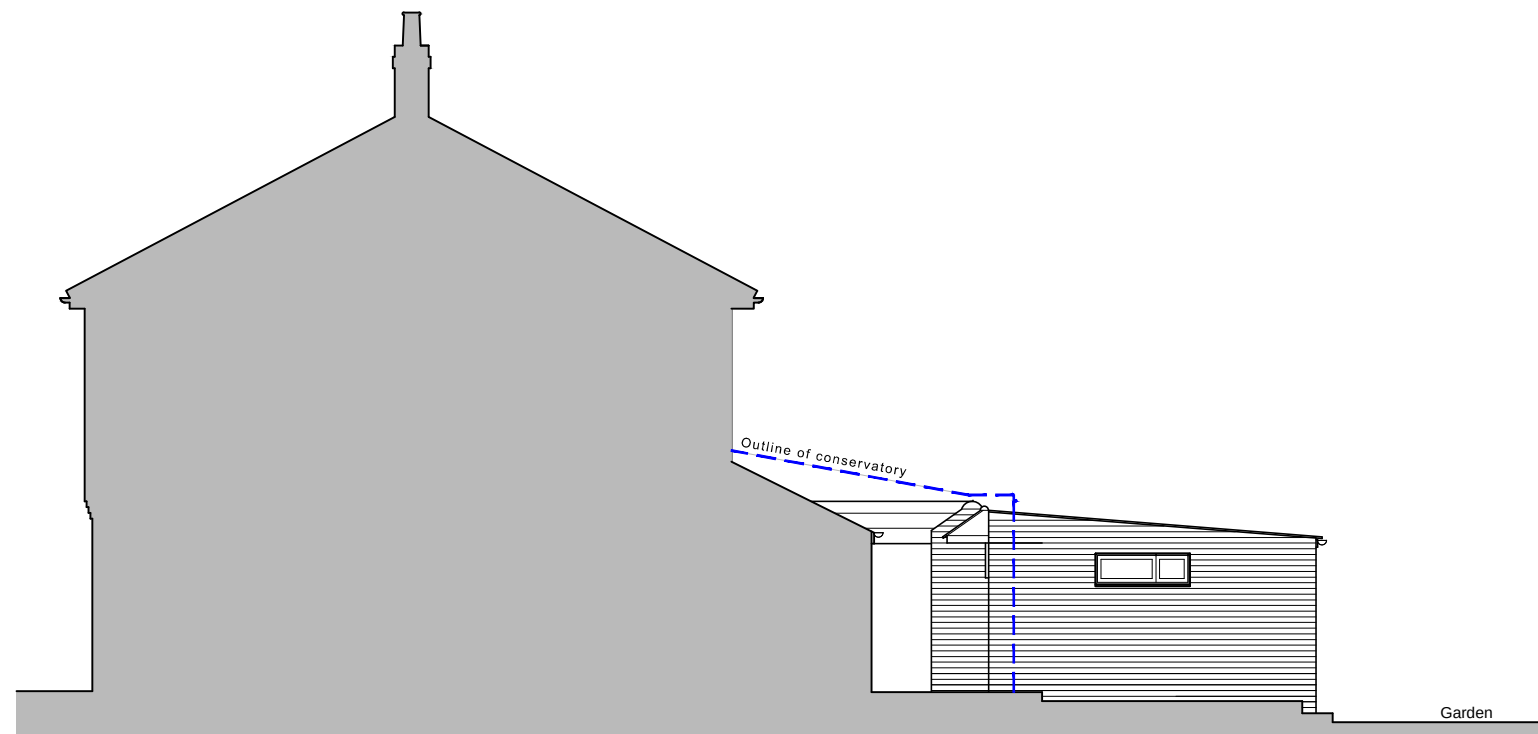


South (side) elevation

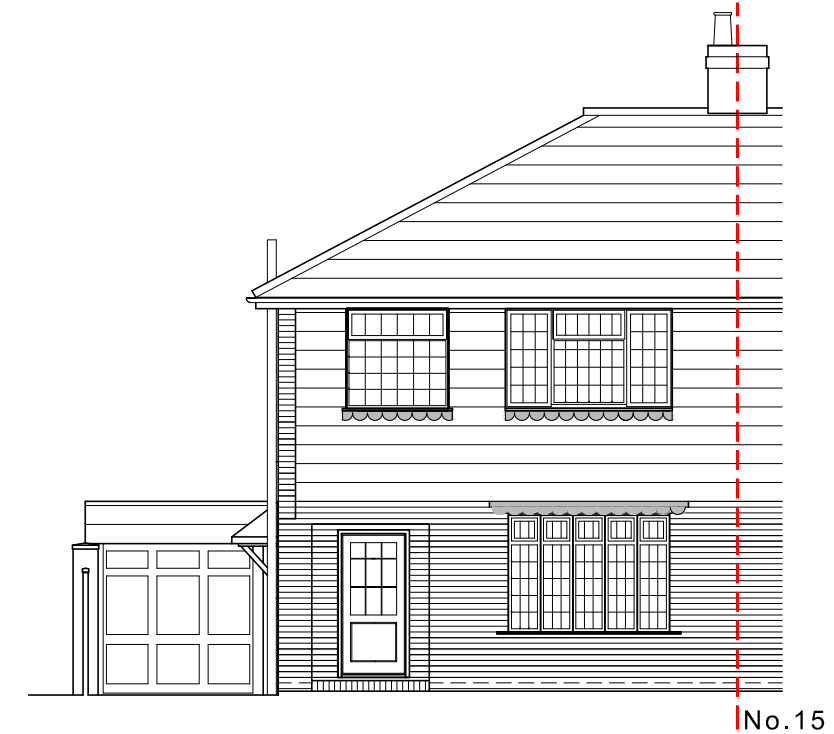

West (front) elevation

Existing elevations scale 1:100

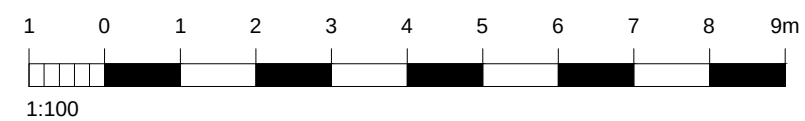

|   |                              |                                           |
|---|------------------------------|-------------------------------------------|
| For<br>MR & MRS BENFIELD                                                                              | Title<br>EXISTING ELEVATIONS | Office Tel:<br>01243 933732               |
| Project<br>PROPOSED SIDE AND REAR<br>EXTENSION + STORM PORCH<br>AT 17 PARKSIDE, BEDHAMPTON<br>PO9 3PJ | Date<br>OCT 2020             | Email:<br>admin@jb-architecturedesign.com |
|   | Drawn<br>JB                  | Web:<br>www.jb-architecturedesign.com     |
|   | Scale<br>1:100 @ A3          |                                           |
|   | Job Number<br>PL396.20       | Checked<br>-                              |
|   | Drawing Number<br>-02        | Revision                                  |

