

Houghton, Michelle

From: Brackley, Steven
Sent: 07 November 2020 12:22
To: [REDACTED]
Subject: SNN - New dwelling to the rear of 10 Orchard Road, Havant, Hampshire. PO9 1AU
Attachments: Location_Plan.pdf; Block Plan.pdf

Dear Sir / Madam,

I have been advised an Annexe is being built in the garden of 10 Orchard Road in Havant.
The access to this new property is from Juniper Square.

I am writing to confirm the property will be known as:

**Juniper Cottage,
63A Juniper Square,
Havant,
Hampshire.
PO9 1HZ.**

(UPRN - 10013685043).

Planning Application: APP/18/00460.
Site LPI: 35846.

Relevant Plans attached.

The Occupier/Agent has been asked to ensure the prominent display of this naming and numbering.
If you have any queries on this matter, please contact the Address Management Team on 02392 446278.

Regards,

Steven.

Steven Brackley - Address and Gazetteer Officer.

Havant Borough Council,
Public Service Plaza,
Civic Centre Road,
Havant,
Hampshire.
PO9 2AX.

Telephone Customer Services: 023 9244 6019 (contactable on a Tuesday & Thursday)

E-mail: steven.brackley@havant.gov.uk


For further information about Street Naming & Numbering and fees go to our web page at:
<https://www.havant.gov.uk/street-names-and-numbers>

If you are requesting information under the Freedom of Information Act 2000, Environmental Information Regulations 2000 or Data Protection Act 1998, please re-direct your e-mail to customer.services@havant.gov.uk. Any statutory time frame for a response will not commence until the request is received by the above alternative contact.



Proposed Block Plan

1:200

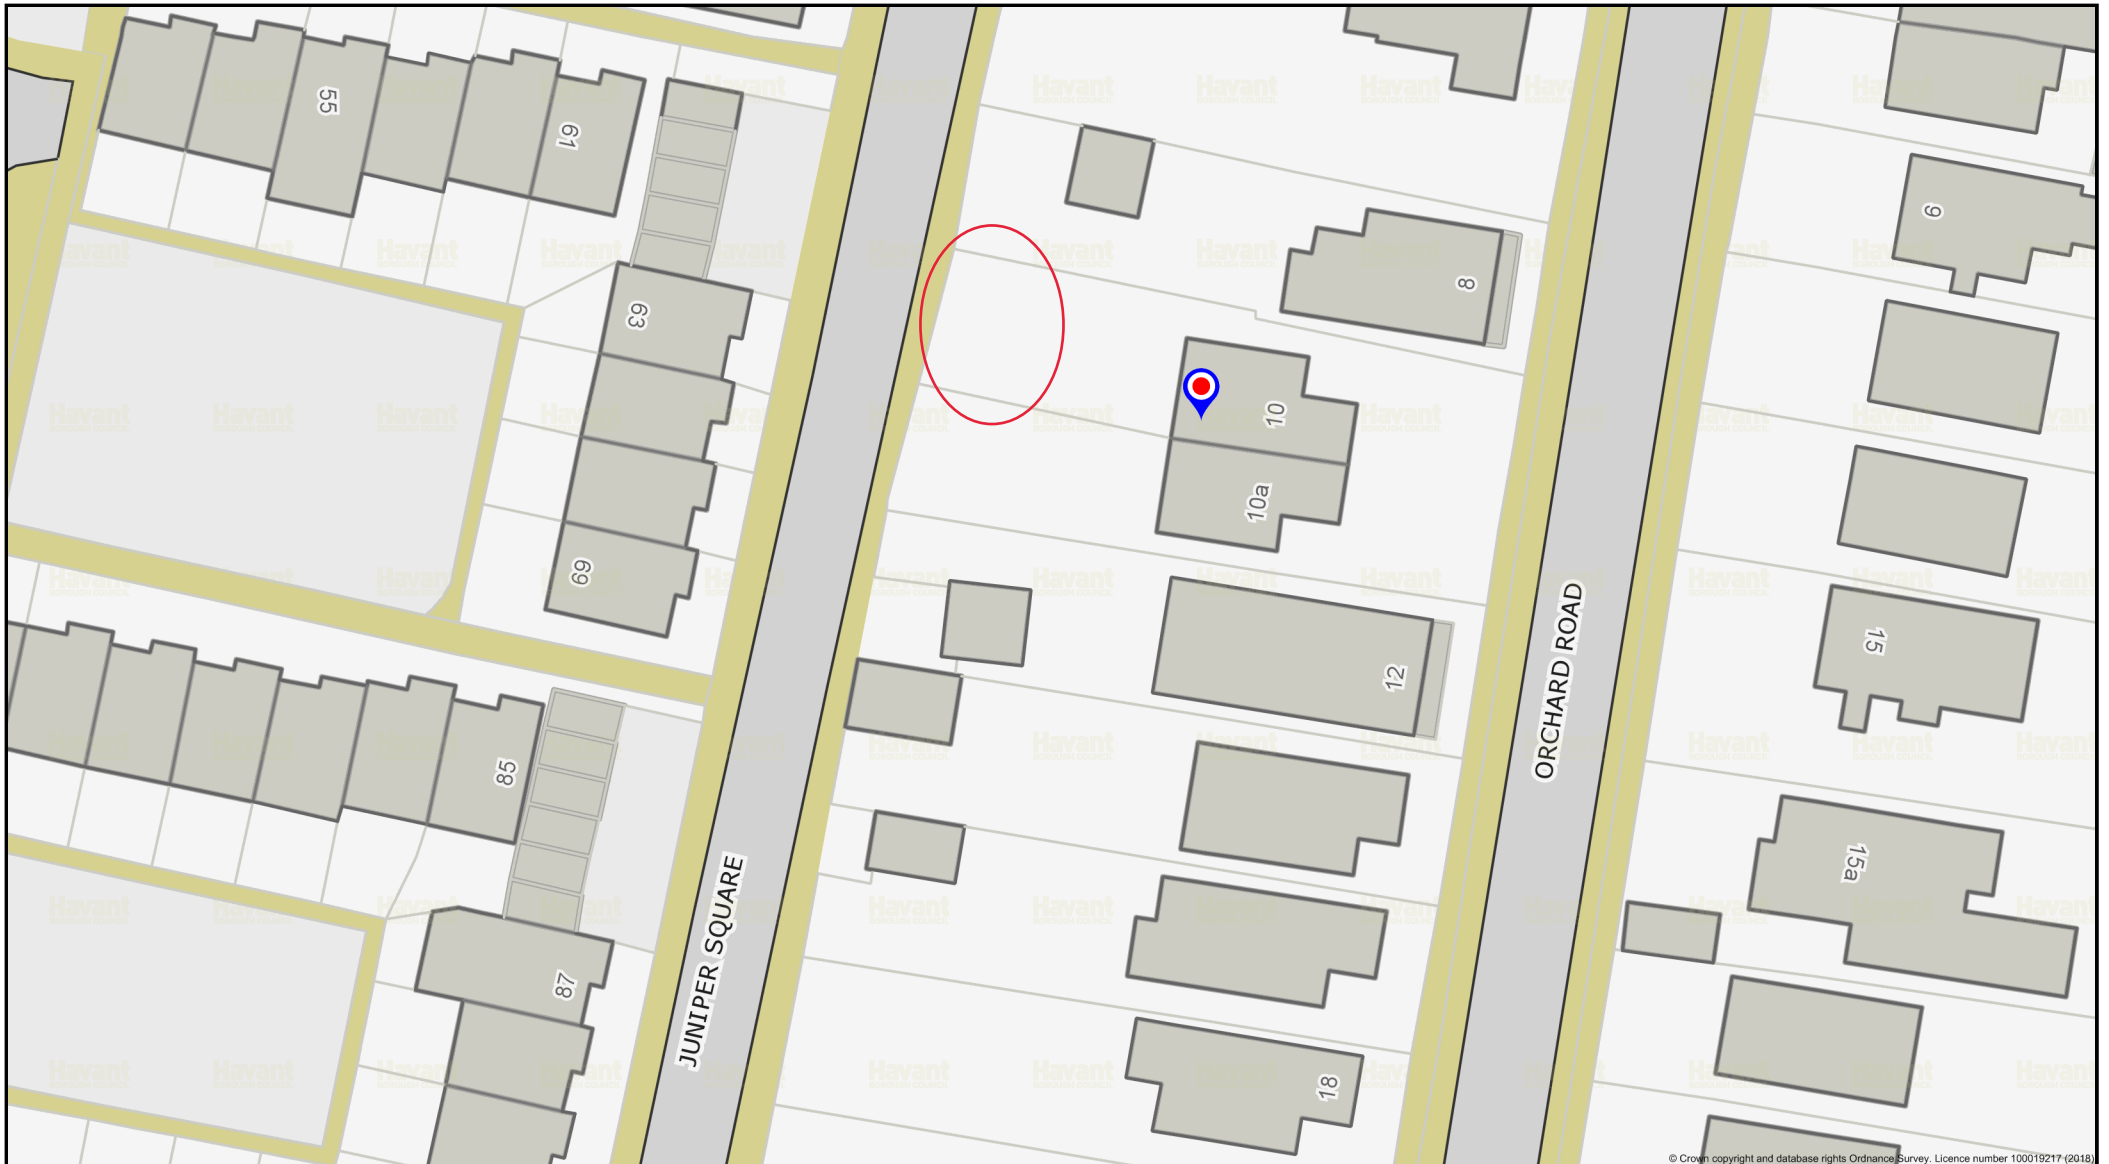

Location Plan



N Scale: 1:500

Printed on: 2020-08-13 13:04:09

Havant
BOROUGH COUNCIL

© Havant Borough Council - OS Licence 100019217