

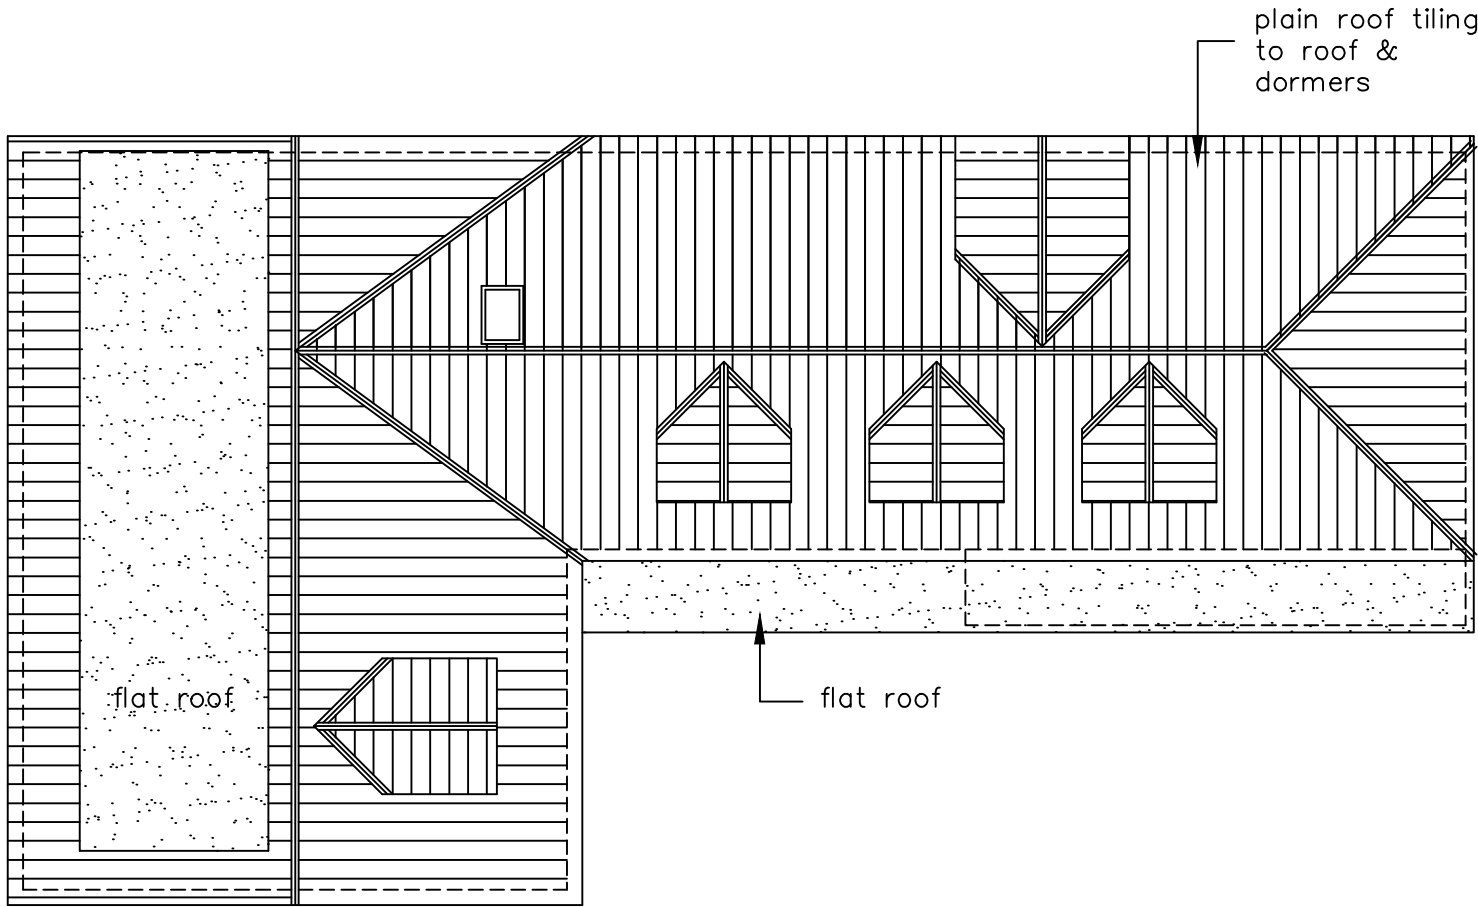


ROOF LAYOUTS
SCALE 1:100

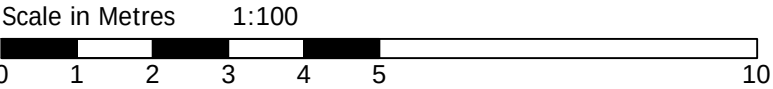

EXISTING ROOF LAYOUT

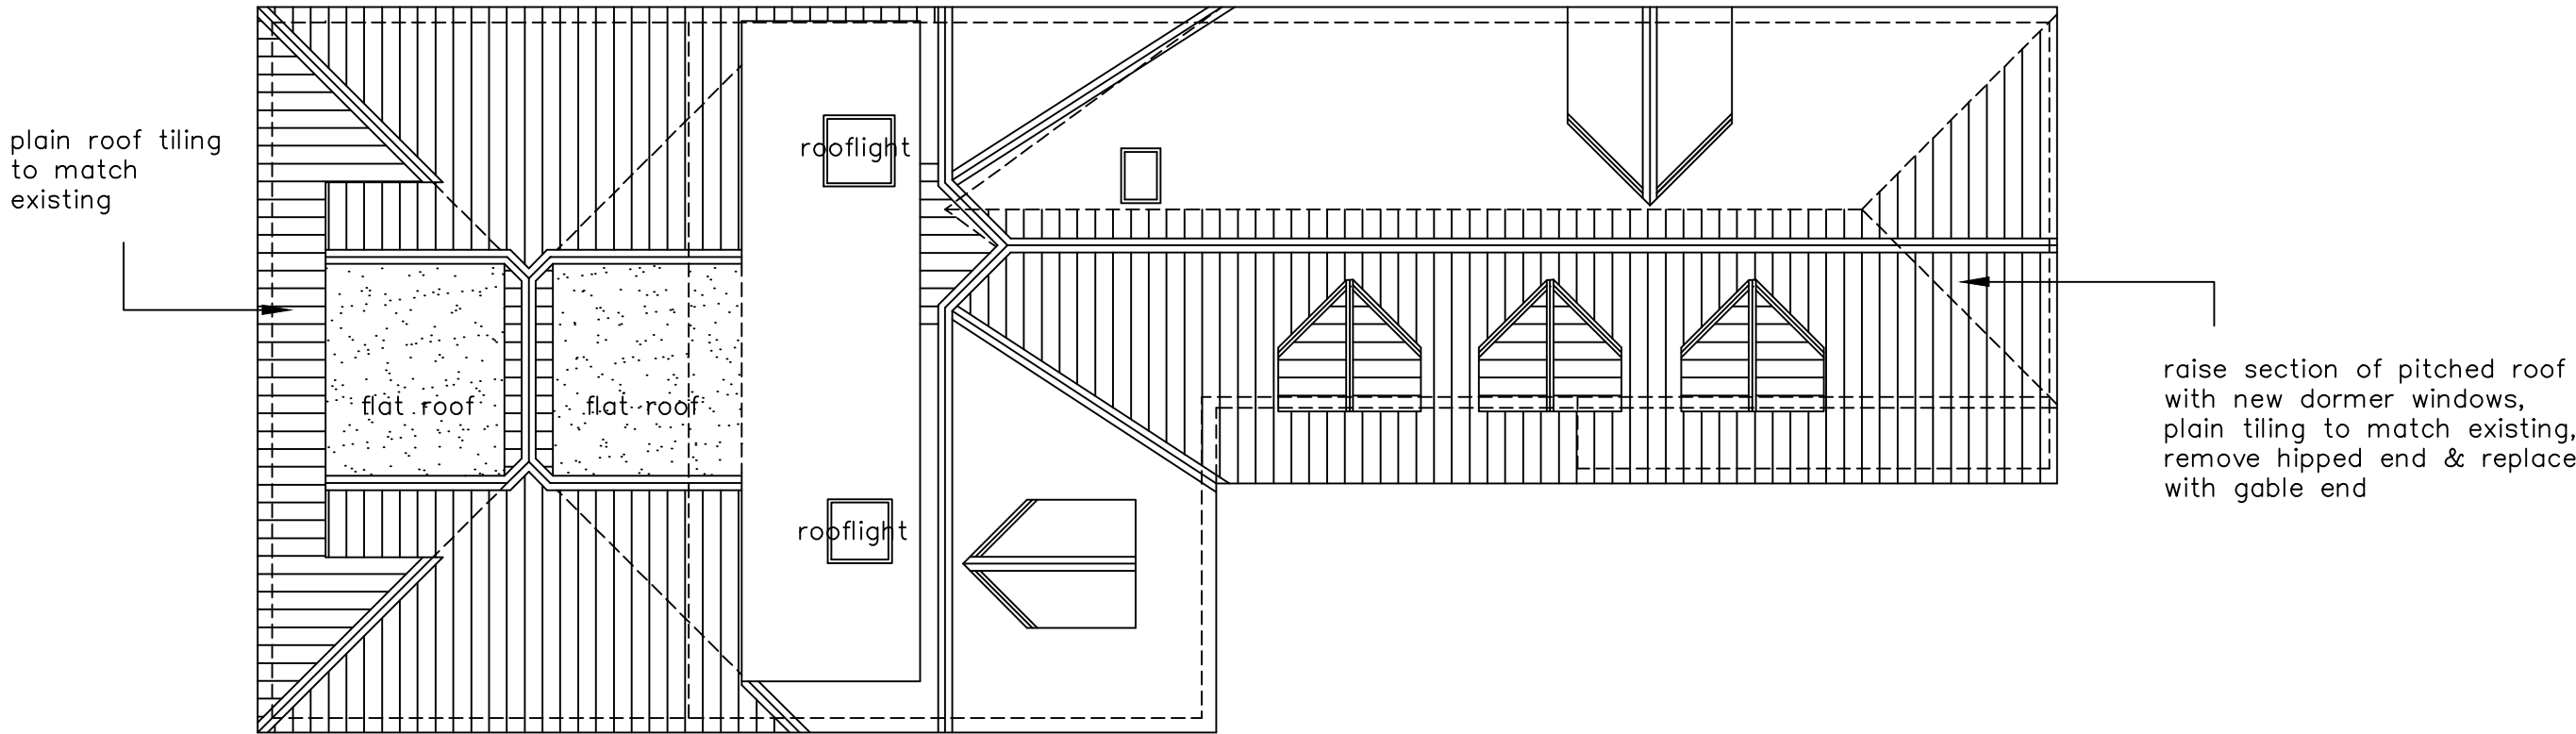

PROPOSED ROOF LAYOUT

- KEY:
- Blockwork
 - External brickwork
 - Timber/metal framed stud walling
 - (X) Mains Powered Extract Fan
 - (SD) Mains Powered interconnecting smoke detectors
 - SVP Soil & vent pipe
 - SS Stub stack
 - RWP Rain water pipe
 - (X) Spot levels

NOTES:
The design and construction of this project shall be in accordance with the current Building Regulations & NHBC Standards. These notes & drawings have been prepared solely for the purpose of Planning & Building Regulation approval.

Do not scale from this drawing unless for Planning purposes. All dimensions to be checked on-site and any alterations to be approved by the Architect and/or client prior to any work commencing.

Ordnance Survey Licence No: 100047591

This drawing to be copyright and to be read in conjunction with all other drawings

Ammendments:

Key:

Client Name & Address:

Mr & Mrs S Brewer
Rosebud Cottage
Stakes Hill Road
Waterlooville
PO7 5UB

Project Address:

Rosebud Cottage
Stakes Hill Road
Waterlooville
PO7 5UB

Drawing Details:		
PLANNING DRAWING		
Existing & Proposed Roof Layouts		
Project No: 947	Drawing No: 4	Rev No:
Scale: 1:100 @ A2	Drawn: BWH	Date: 22/10/20



B H ARCHITECTURE Ltd
Heath Cottage
Newlands Lane
Purbrook
Waterlooville
Hants
PO7 5SQ
Tel: 023 9223 2322
Mob: 07747 771808
E-mail:bernard@bernardharding.com