


39 Western Road - Location Plan

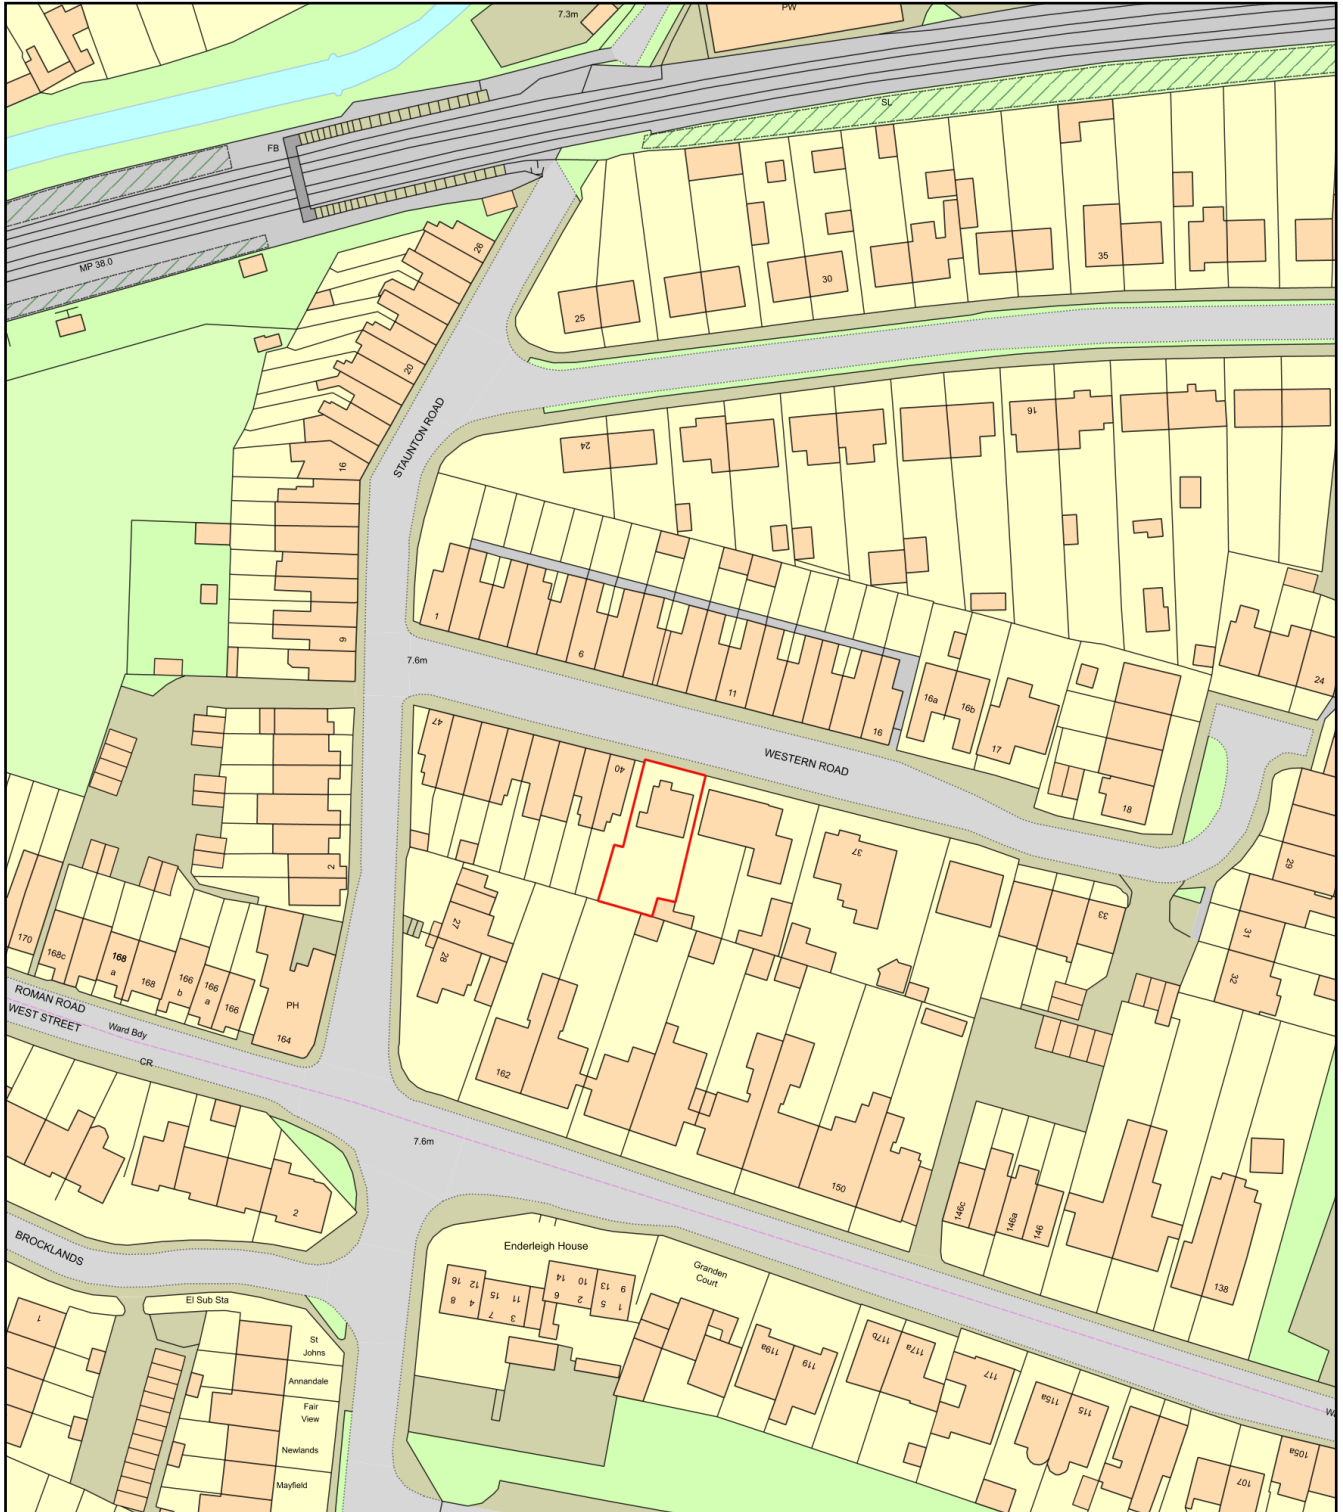

0 50
Metres



Plan Produced for: 39 Western Road

Date Produced: 30 Apr 2021

Plan Reference Number: TQRQM21120113354375

Scale: 1:1250 @ A4