


CURRENT ELEVATION DRAWINGS OF 1 SANDY BEACH ESTATE RIGHT SIDE

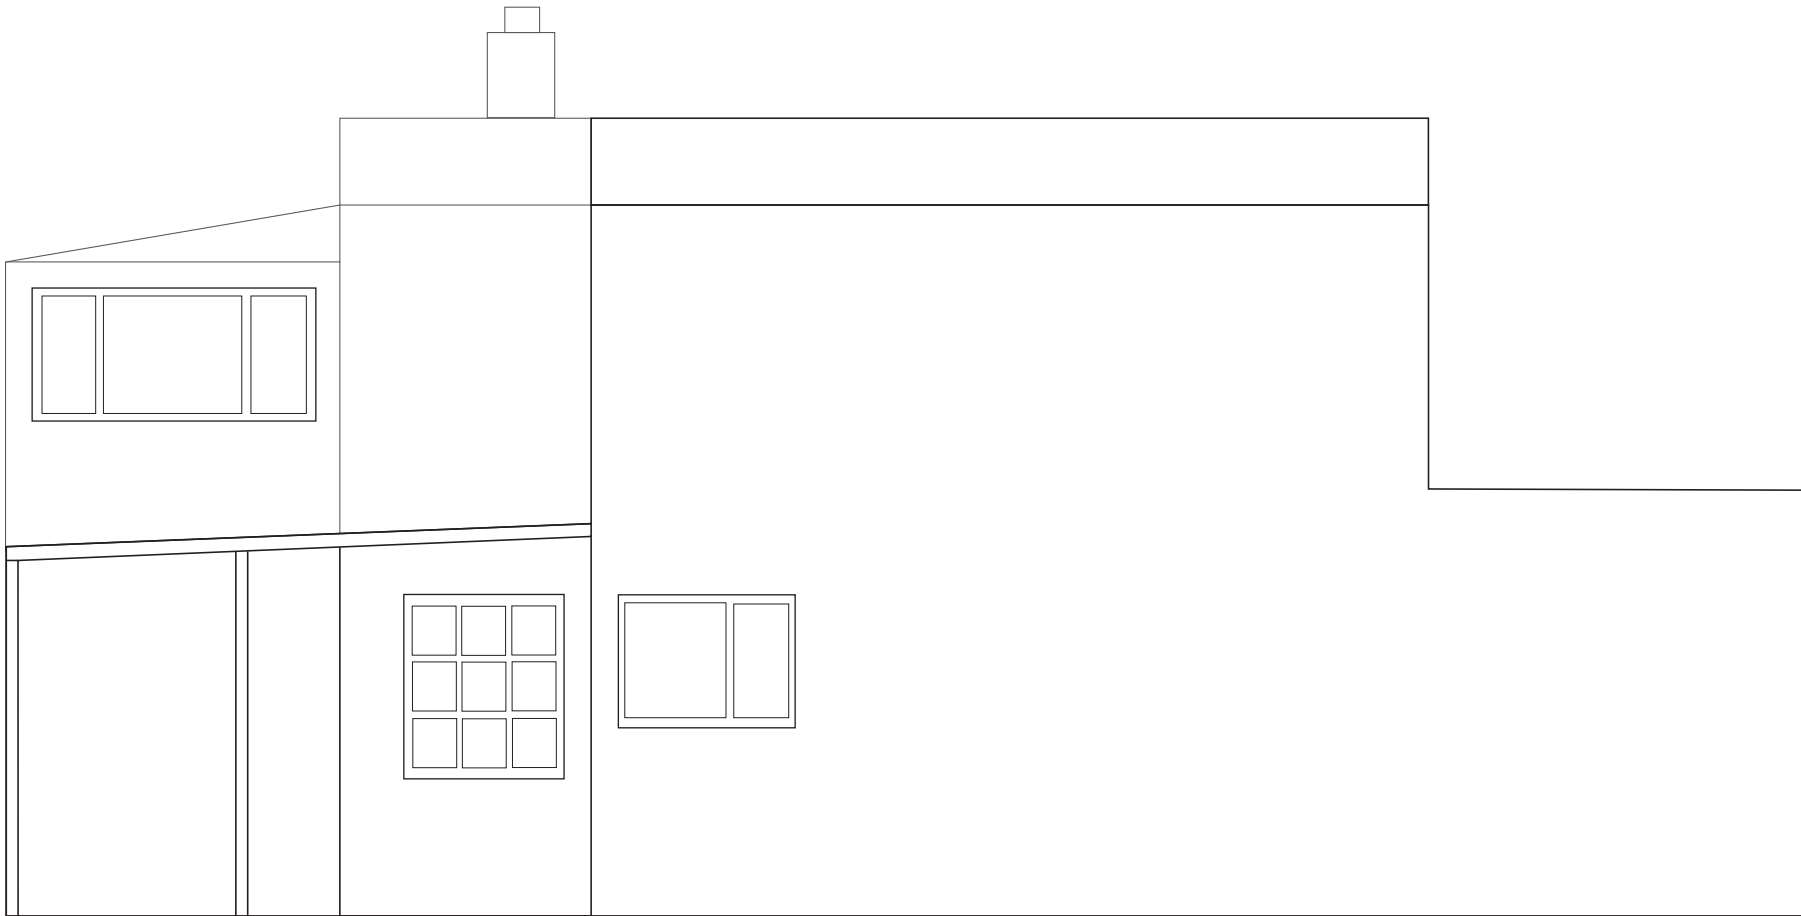

Scale Bar in Meters

SCALE 1mm :100mm