



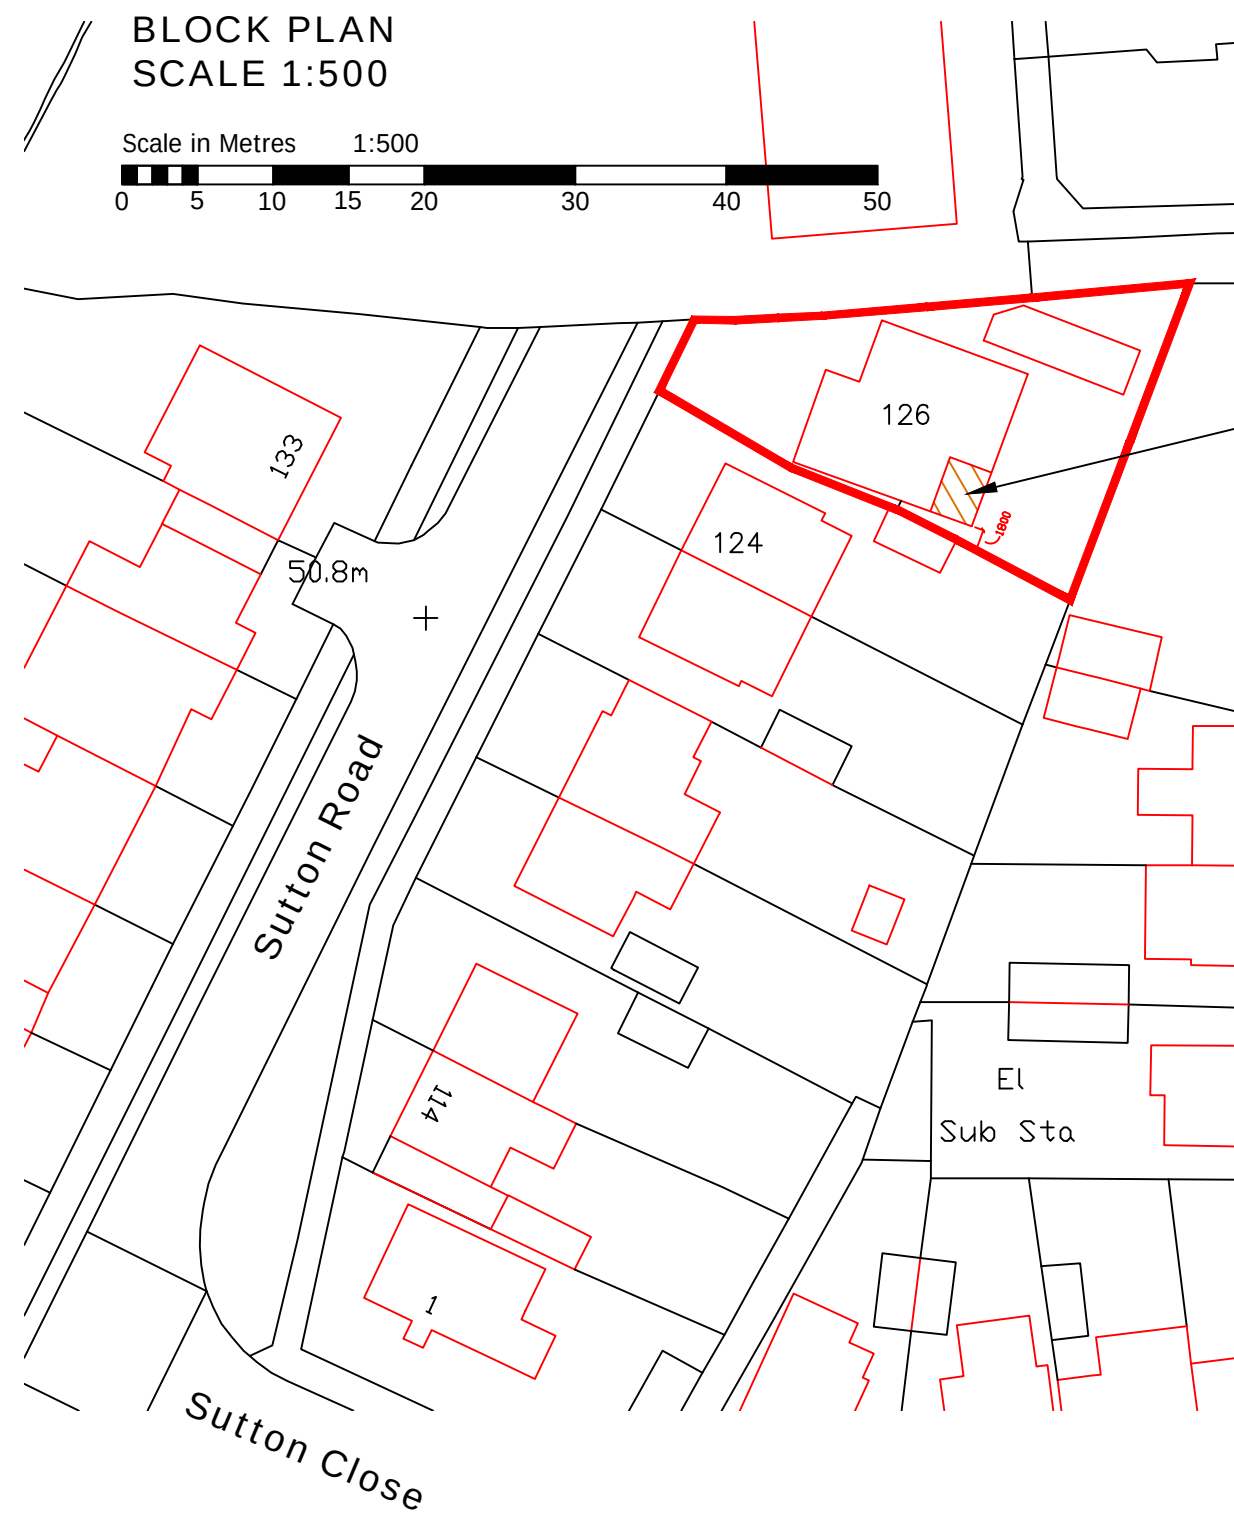

Proposed single storey rear extension with
external alterations including chimney stack
at:
126 Sutton Road
Waterlooville
PO8 8PT

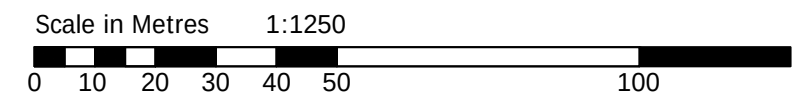

SITE LOCATION
SCALE 1:1250



Notes: The design and construction of this project shall be in accordance with the current Building Regulations & NHBC Standards. These notes & drawings have been prepared solely for the purpose of Planning & Building Regulation approval. Do not scale from this drawing unless for Planning purposes. All dimensions to be checked on-site and any alterations to be approved by the Architect and/or client prior to any work commencing. Ordnance Survey Licence No: 100047591 This drawing to be copyright and to be read in conjunction with all other drawings	Revisions:	Key:	Drawing Details: PLANNING DRAWING Block & Location Plans Project No: 957 Drawing No: 3 Rev No: Scale: 1:500 1:1250 @ A3 Drawn: BWH Date: 13/04/21	Client Name: Mr & Mrs A Hardingham	Project Address: 126 Sutton Road Waterlooville PO8 8PT	 B H ARCHITECTURE Ltd Heath Cottage Newlands Lane Purbrook Waterlooville Hants PO7 5SQ Tel: 023 9223 2322 Mob: 07747 771808 E-mail:bernard@bernardharding.com
--	-----------------------	-----------------	---	--	--	--