

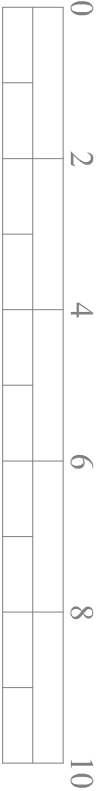


PHYSICAL SCALE IN METERS @ 1:50

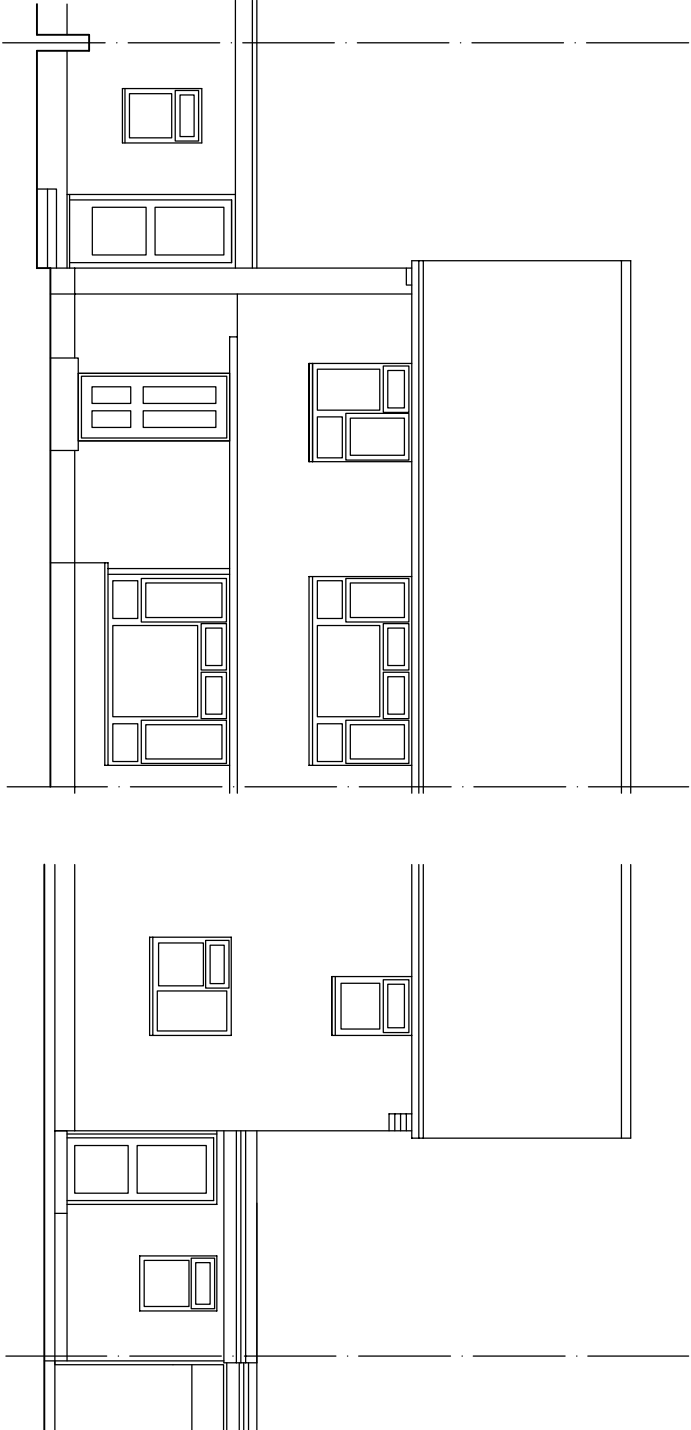


PHYSICAL SCALE IN METERS @ 1:100

NOTES:
This drawing has been produced solely for PLANNING/DESIGN.
Do not Scale from this Drawing except for planning purposes.
Any drainage shown is presumed and to be checked on site
before commencement of works.
This drawing is the copyright of MF Designs Ltd.

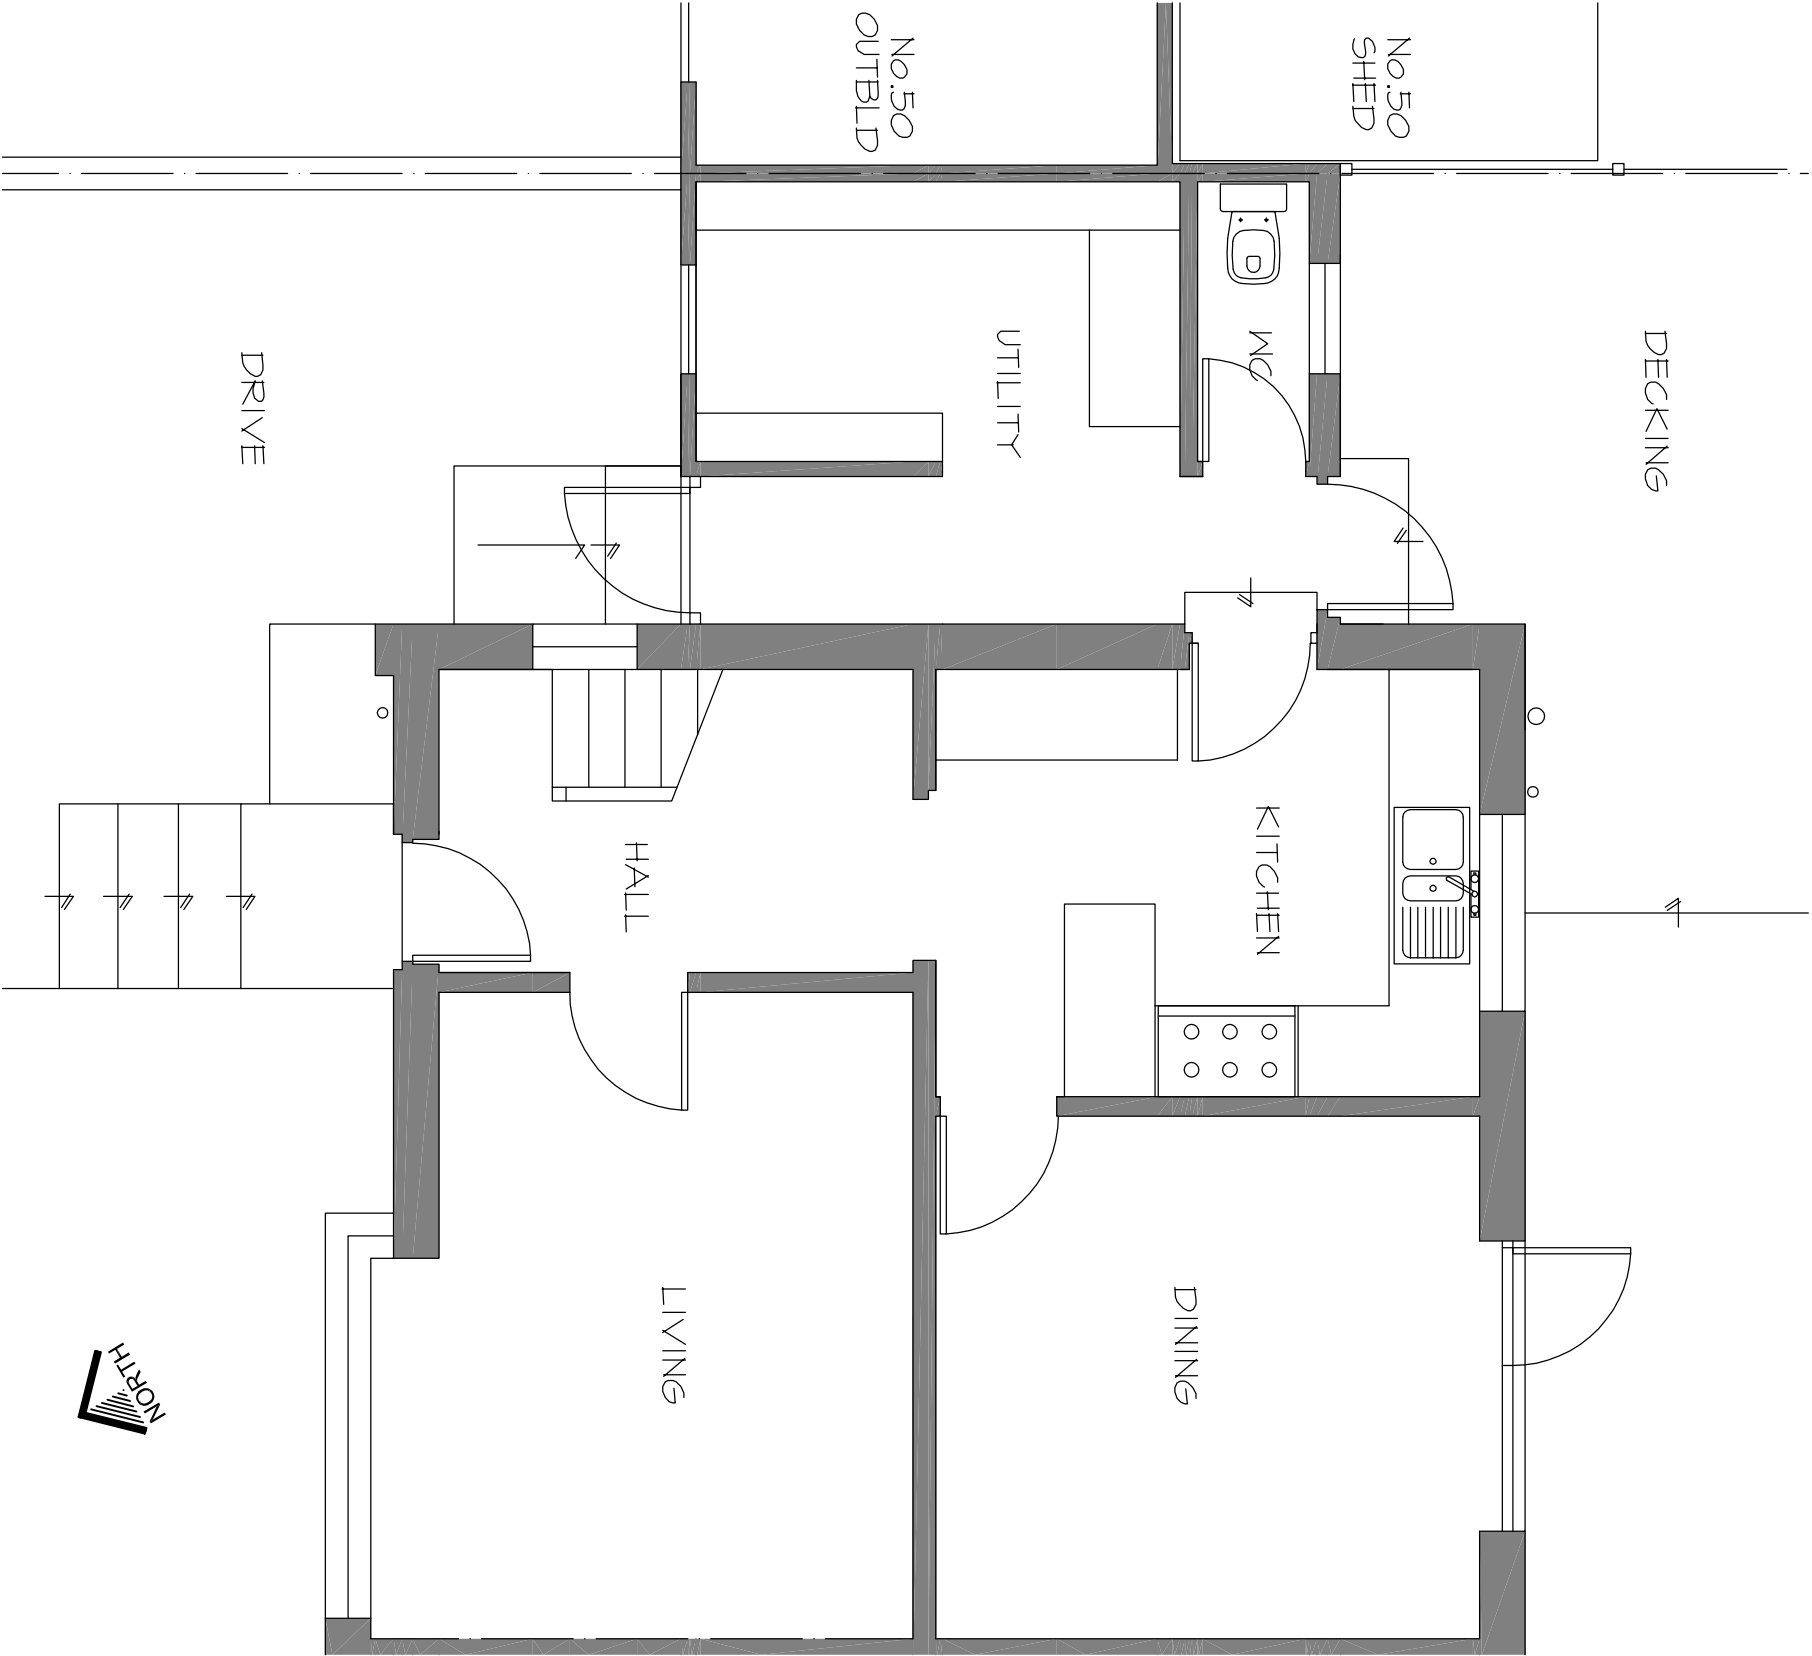

Existing North

Existing South

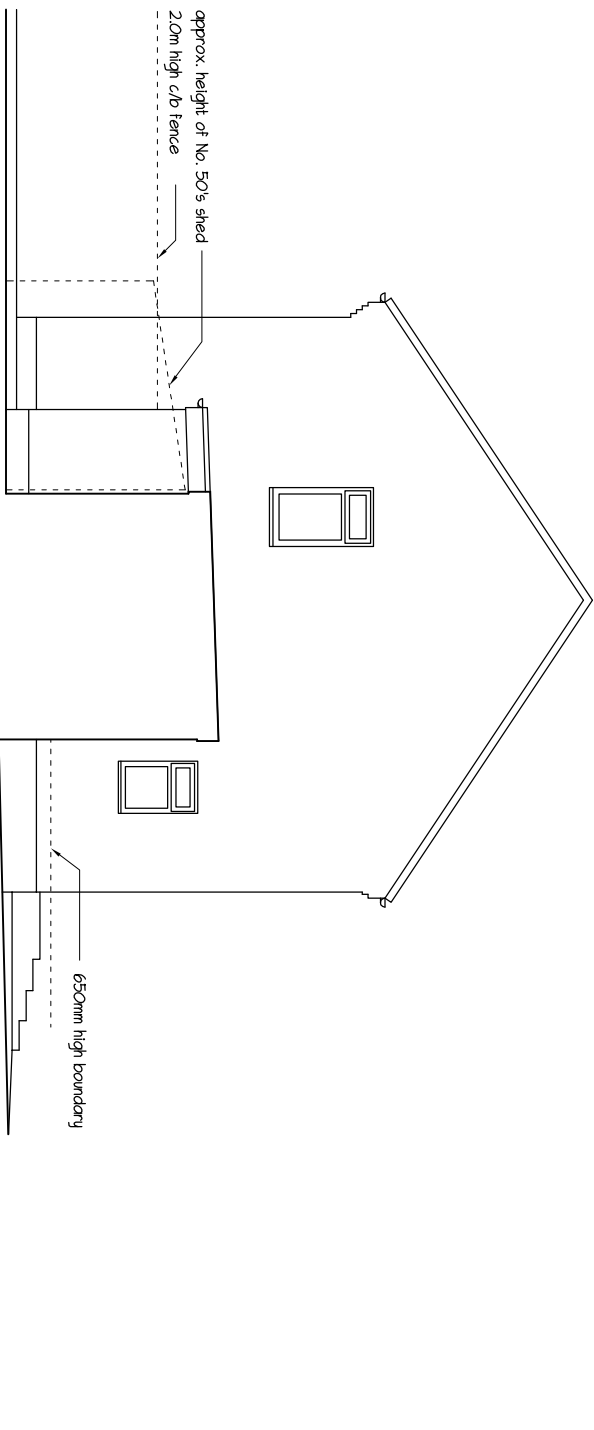

Existing East(Section Thro' No.50's outbuilding)



mf designs ltd

Chartered Architects



Existing Ground

EXISTING SURVEY - 48 Mill Road, Waterlooville. PO7 7AS