



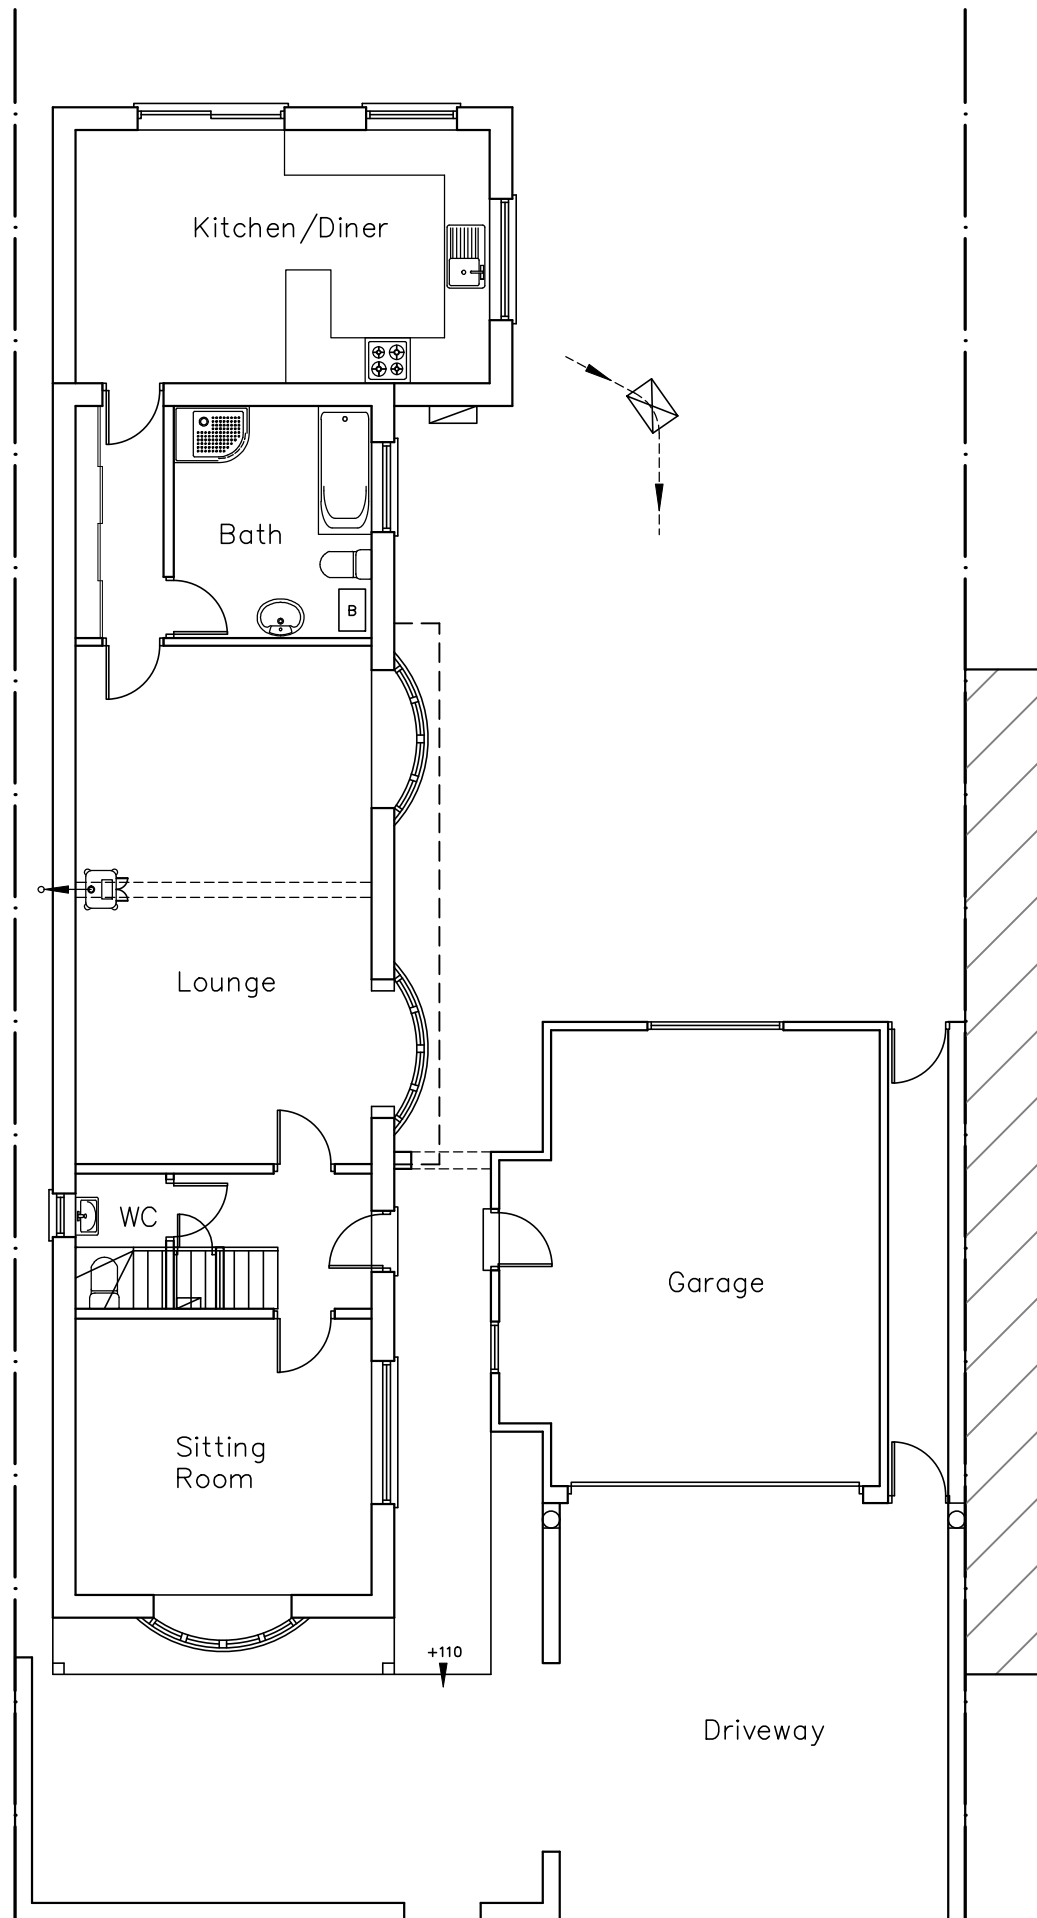

Ground Floor

No.6

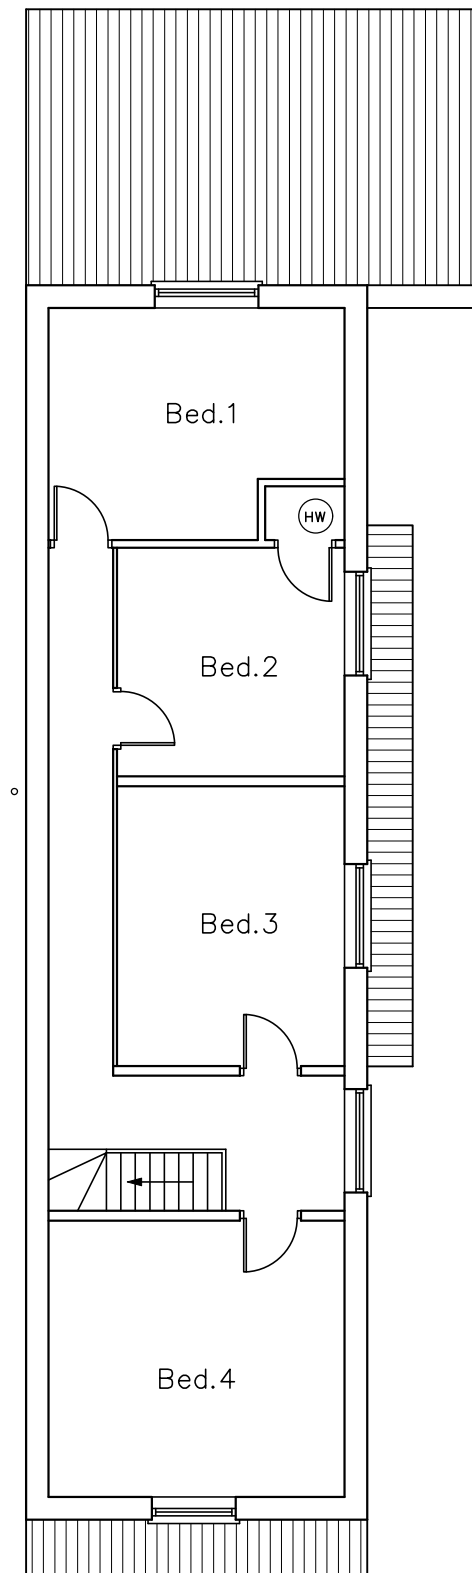

First Floor



CAD

Critchley Architecture And Design Ltd.
Contact: 02392 474 919 | info@caad.online
The Old Brewery, 15E South Street, Havant, PO9 1BU

Survey Floor Plans

Revisions

- a) Note/Date/Initial
- b)
- c)
- d)

8 Jubilee Road,
Waterlooville,
Hampshire,
PO7 7RD

Scale A1=1:50, A3=1:100
Drawn SAR
Date 07/12/2020

20102-2010

10m

20m

30m

40m