


SITE LOCATION PLAN
AREA 2 HA
SCALE 1:1250 on A4
CENTRE COORDINATES: 474542, 107559

HAVANT BOROUGH COUNCIL
 - 7 DEC 2020
RECEIVED

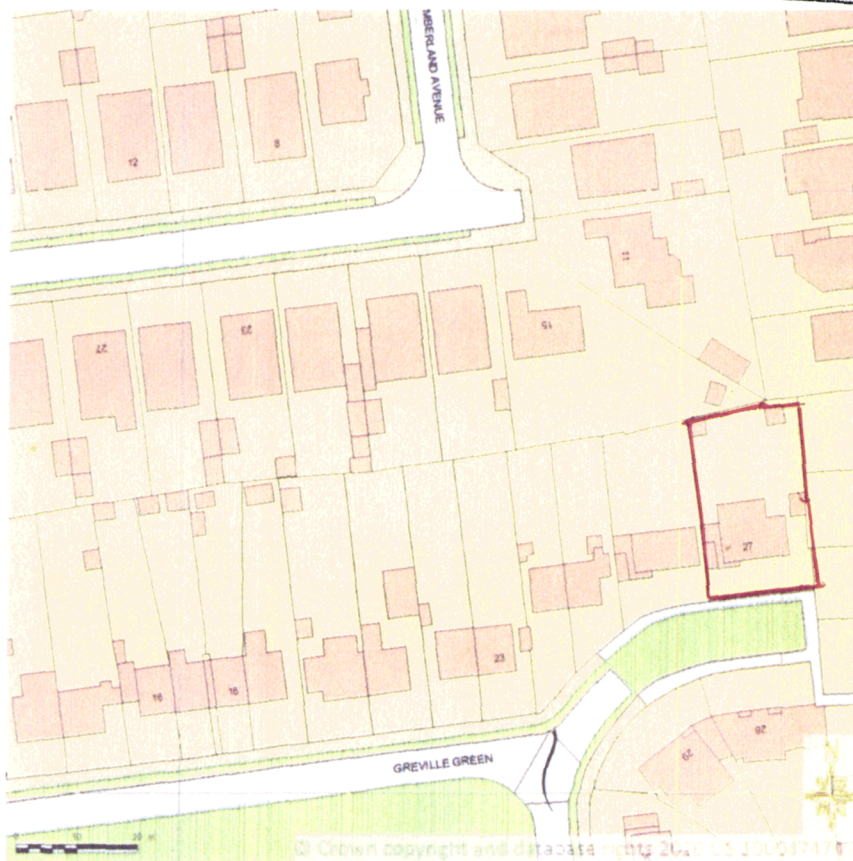

Supplied by Streetwise Maps Ltd
www.streetwise.net
 Licence No: 100047474
 30/10/2020 11:59

RIBA 

Chartered Practice

John Groom Chartered Architect
32A High Street, Emsworth, Hampshire PO10 7AW
T 01243 430617 M 07780 997563
info@johngroomarchitect.co.uk
www.johngroomarchitect.co.uk

JOB: Pre application enquiry for minor building works
 LOCATION: 27 Greville Green, PO10 7TH
 DRG TITLE: OS based location plan
 SCALE: 1:1250 DRAWN: N/A
 DRG NO: 20/317/2 DATE: 5 November 2020