
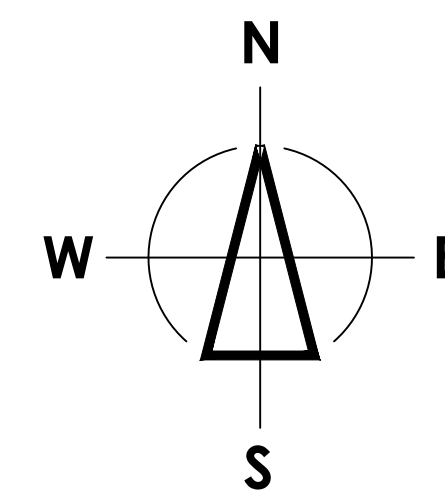


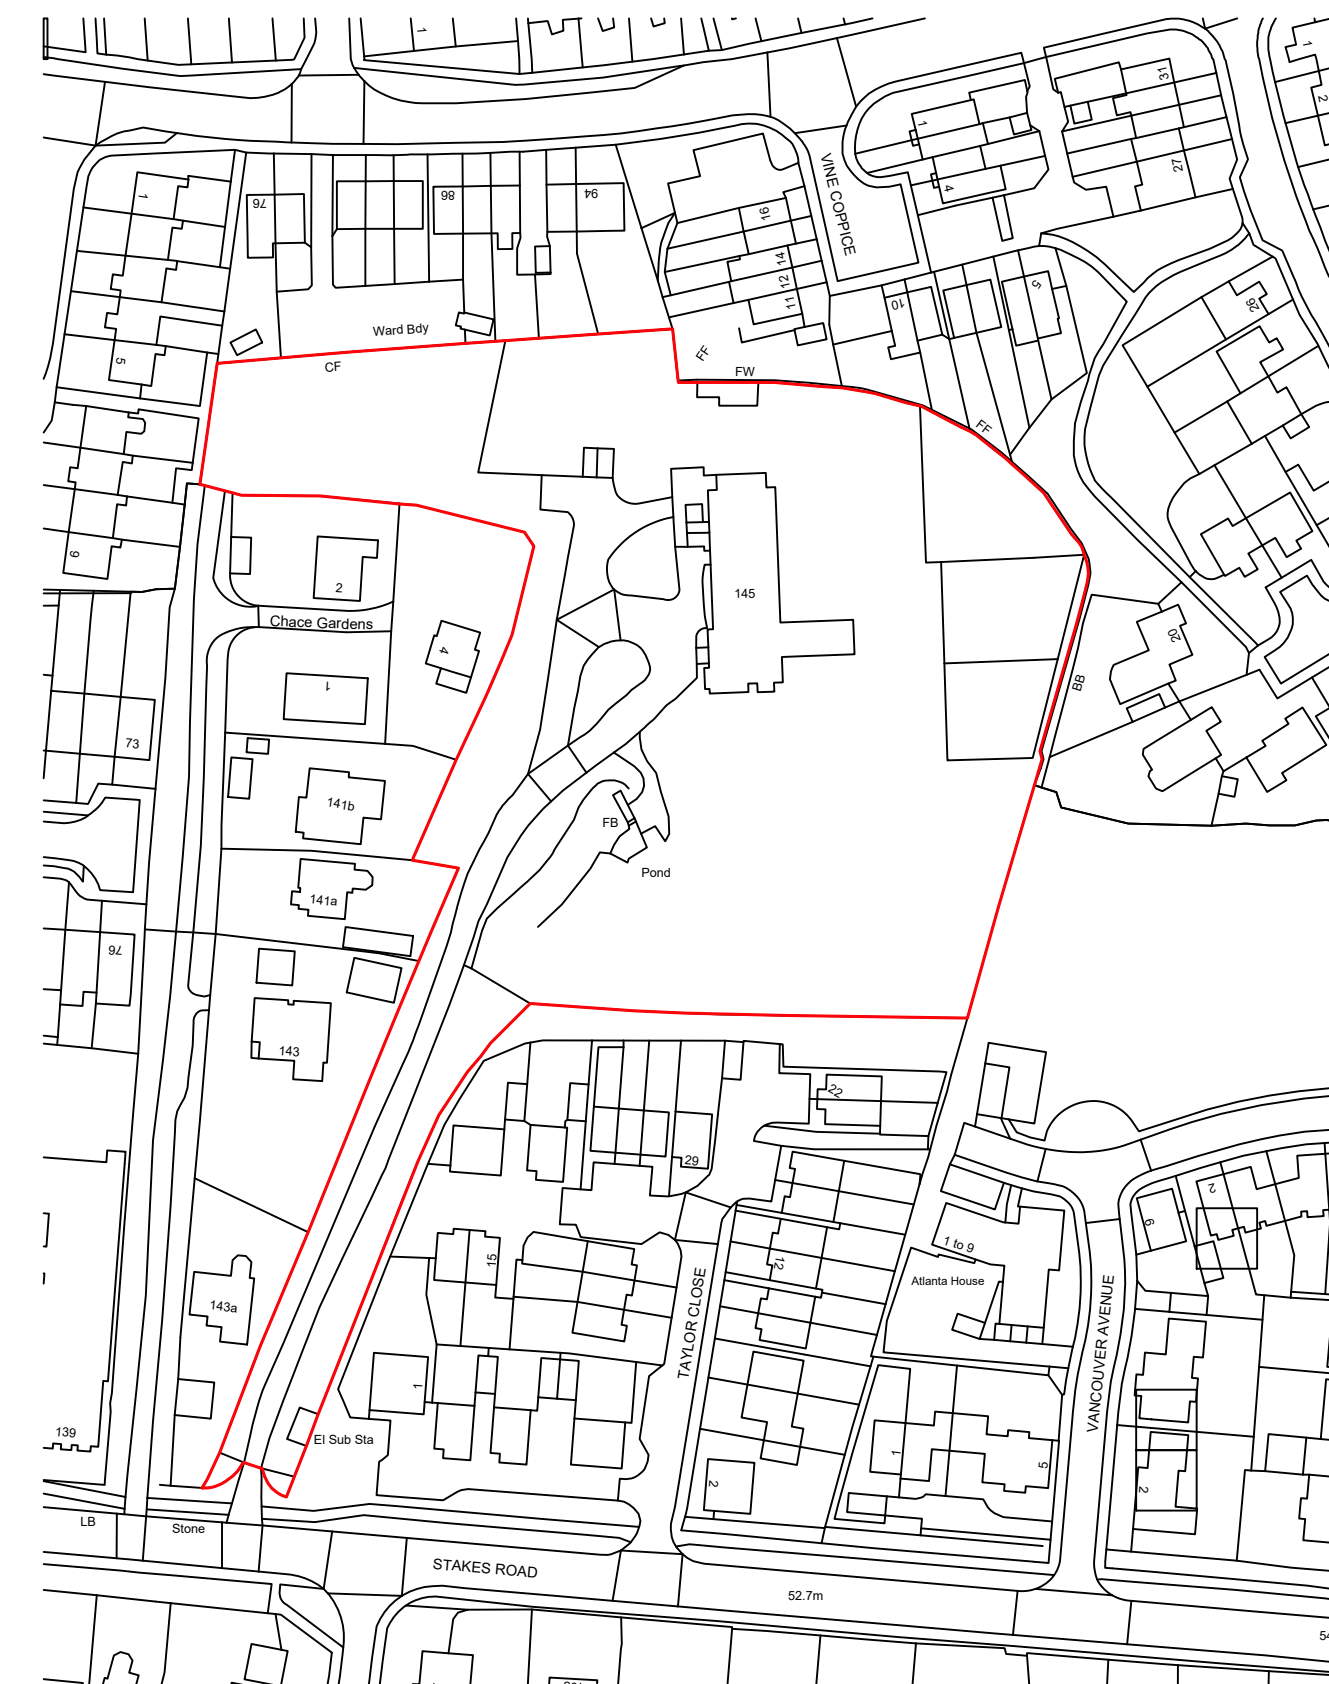

## Notes

This document is the property of Walsh & Associates Ltd  
and may not be reissued, loaned or copied in part or in  
whole without written permission © 2020.

All dimensions are in millimetres unless stated otherwise.

This drawing should be read in conjunction with all other relevant information, specifications and schedules.

If this drawing is received electronically it is the recipients responsibility to print the document at the correct scale and paper size.

All dimensions to be checked on site prior to commencing work and any discrepancies to be advised immediately.

All work to be carried out in accordance with all current and relevant British Standards and BS Codes of Practice.

### Revision Details

• •

• •

\*\*\*//\*\*\*//\*\*\*\*

Project Title  
The Grange  
Waterlooville  
Hampshire, PO7 5PL

Client  
Kier Specialist Services

Drawing Title  
Site Location Plan  
& Block Plan

Status

FOR COMMENT

Drawing Number  
**20176-WA-SP01**

| Revision | Scale              |
|----------|--------------------|
| -        | 1:1250, 1:500 @ A1 |

---

Issue Date  
September 2020



**Walsh & Associates Limited**  
T 01206 480001  
E [enquiries@walshandassociates.co.uk](mailto:enquiries@walshandassociates.co.uk)  
W [www.walshandassociates.co.uk](http://www.walshandassociates.co.uk)

Town Wall House | Balkeme Hill | Colchester | Essex | CO3 3AD