




CAD

Critchley Architecture And Design Ltd.
Contact: 02392 474 919 | info@caad.online

The Old Brewery, 15E South Street, Havant, PO9 1BU

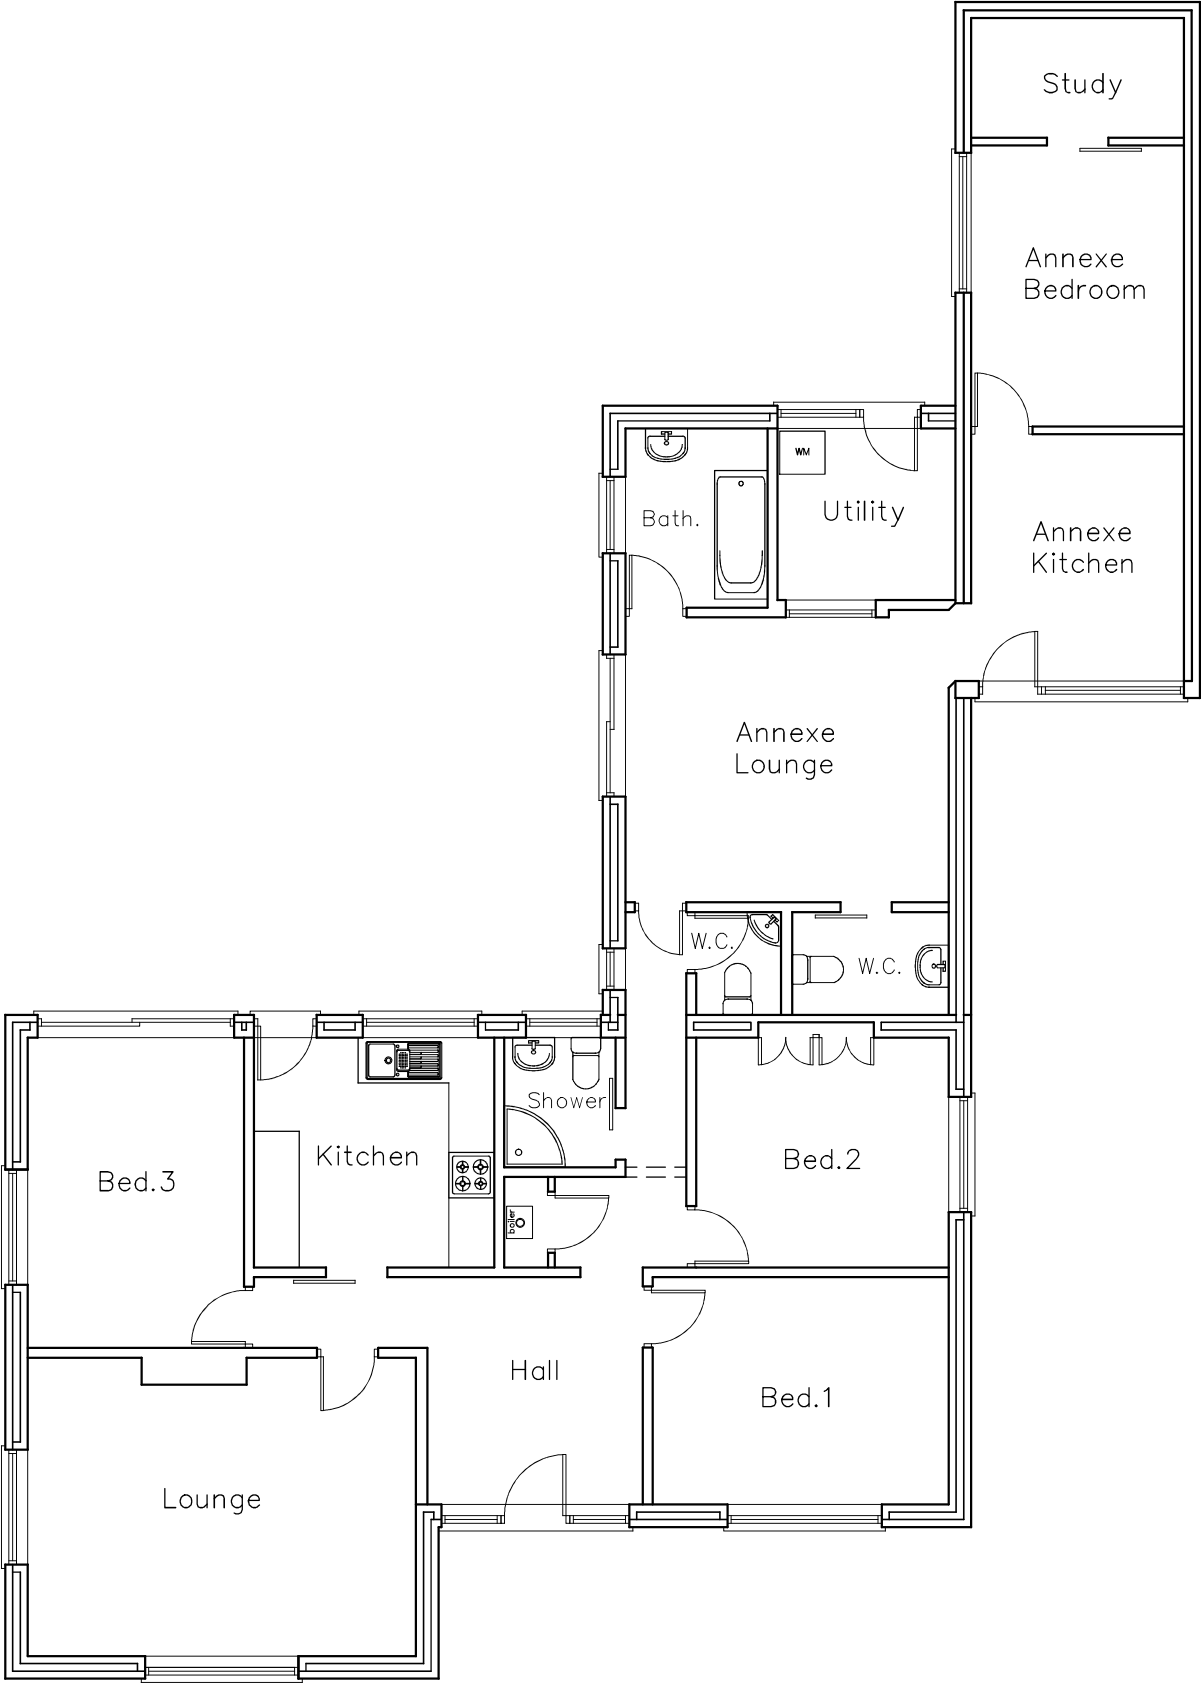

SURVEY PLAN

- Revisions
- a) Drawing updates/17.02.2021/SAR
 - b)
 - c)
 - d)

54 Staunton Avenue,
Hayling Island,
PO11 0EW

Scale A1=1:50, A3=1:100
Drawn JHL
Date 02/03/21

21016-201^A

10m

20m

30m

40m