




HAYLING ISLAND BOROUGH COUNCIL
05 JUL 2021
RECEIVED


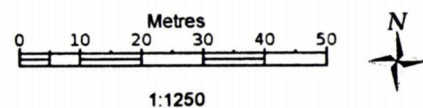


Supplied by: Latitude Mapping Ltd
Licence: © Crown Copyright and
database rights 2018 OS 100038864
Reference: OI1245386
Centre coordinates: 472568 100404

SITE/LOCATION PLAN

REVISED SCHEME

**PROPOSED SIDE & REAR ADDITIONS.
75, KINGS ROAD, HAYLING ISLAND, HANTS.
FOR MR & MRS T. COWENS.**

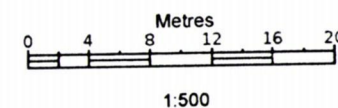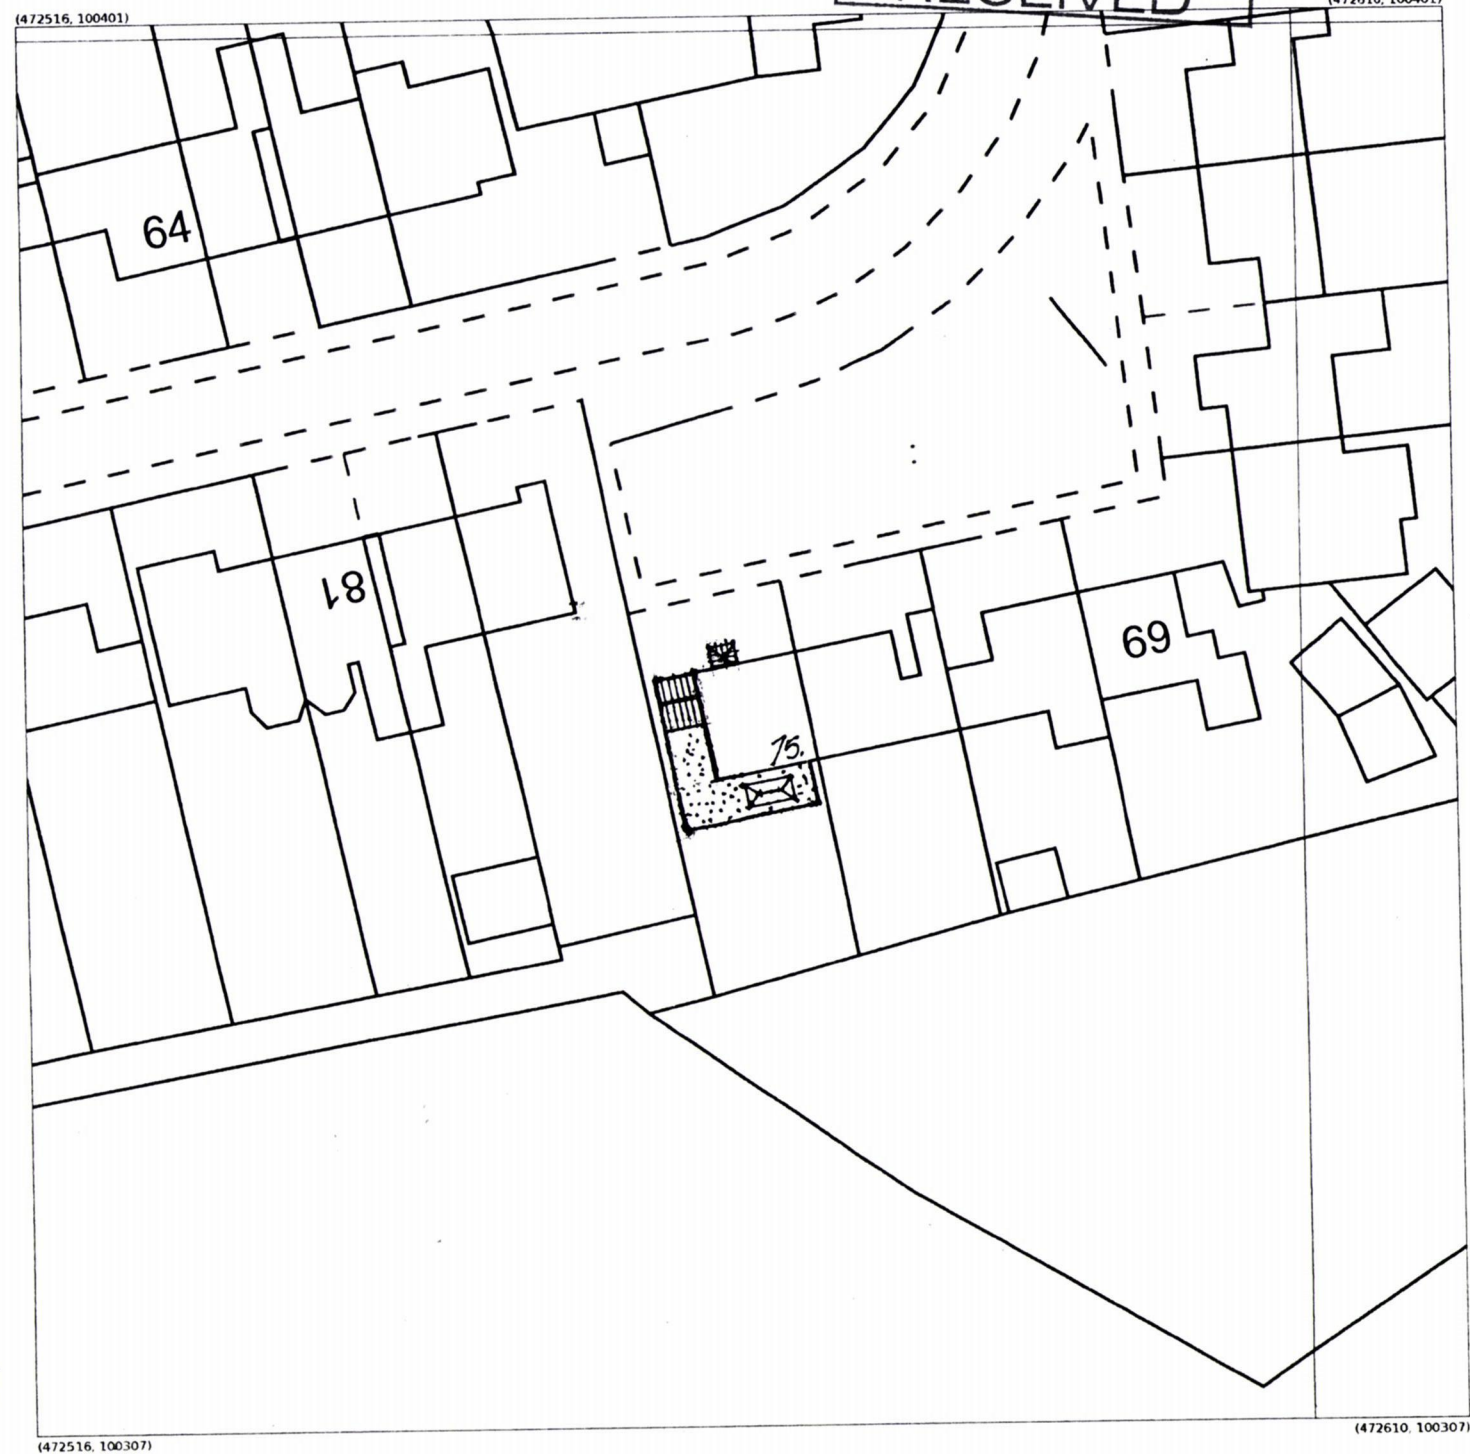

Supplied by: Latitude Mapping Ltd
Licence: © Crown Copyright and
database rights 2021 OS 100038864
Reference: OI1448020
Centre coordinates: 472563 100354

75, Kings Rd, Hayling Island
PO11 0PE

Produced 25 Jan 2021 from the Ordnance Survey MasterMap
(Topography) Database and incorporating surveyed revision
available at this date.

The representation of a road, track or path is no evidence of a right
of way. The representation of features as lines is no evidence of a
property boundary.