
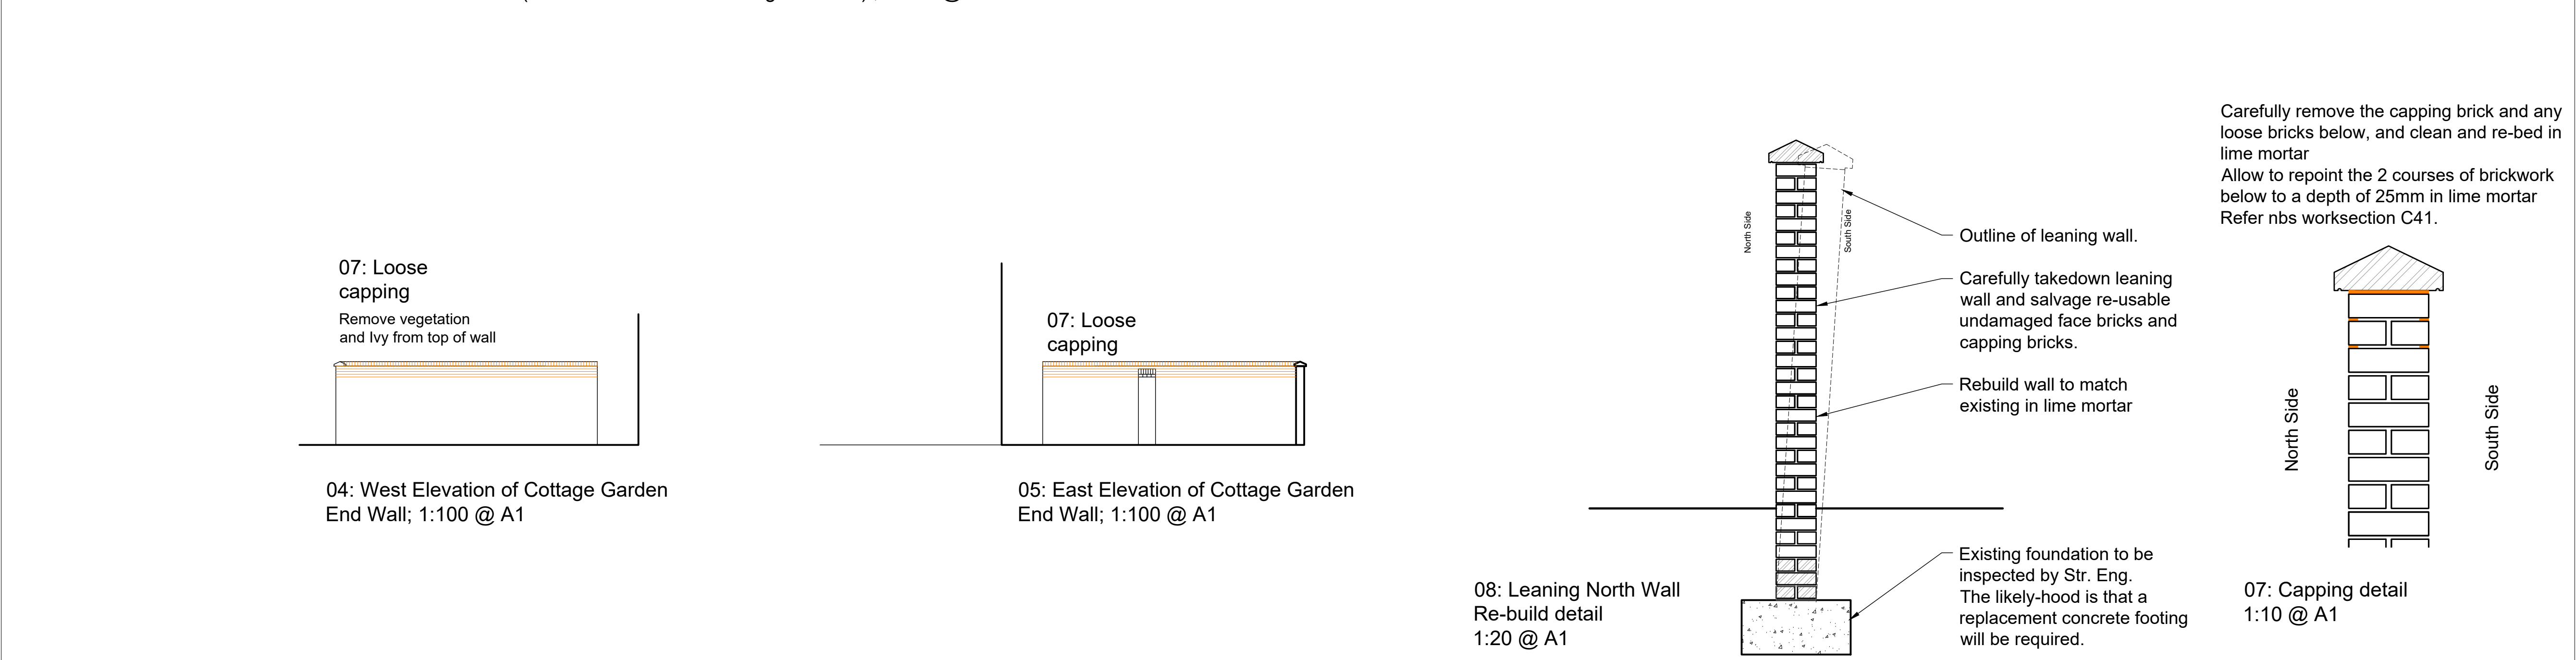
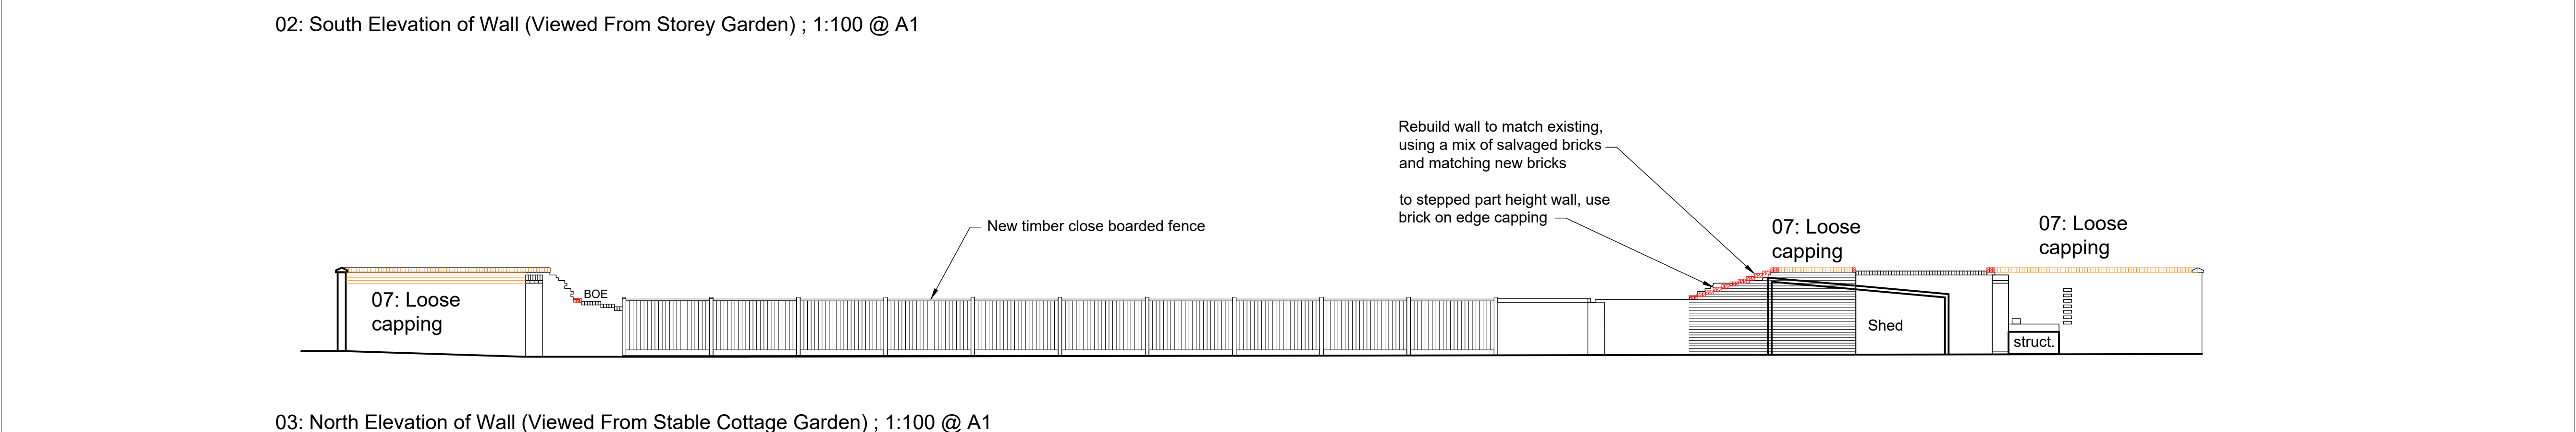
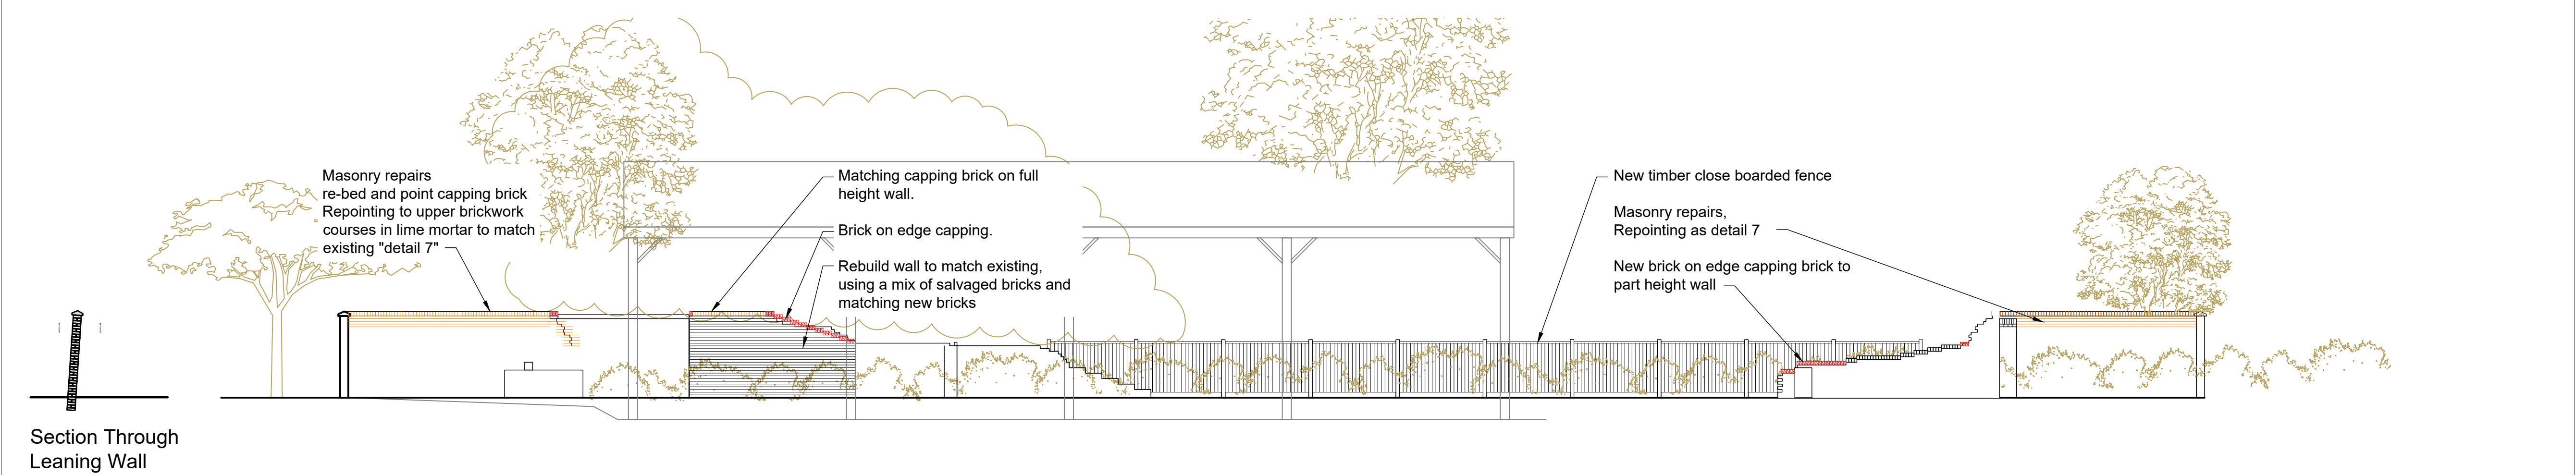


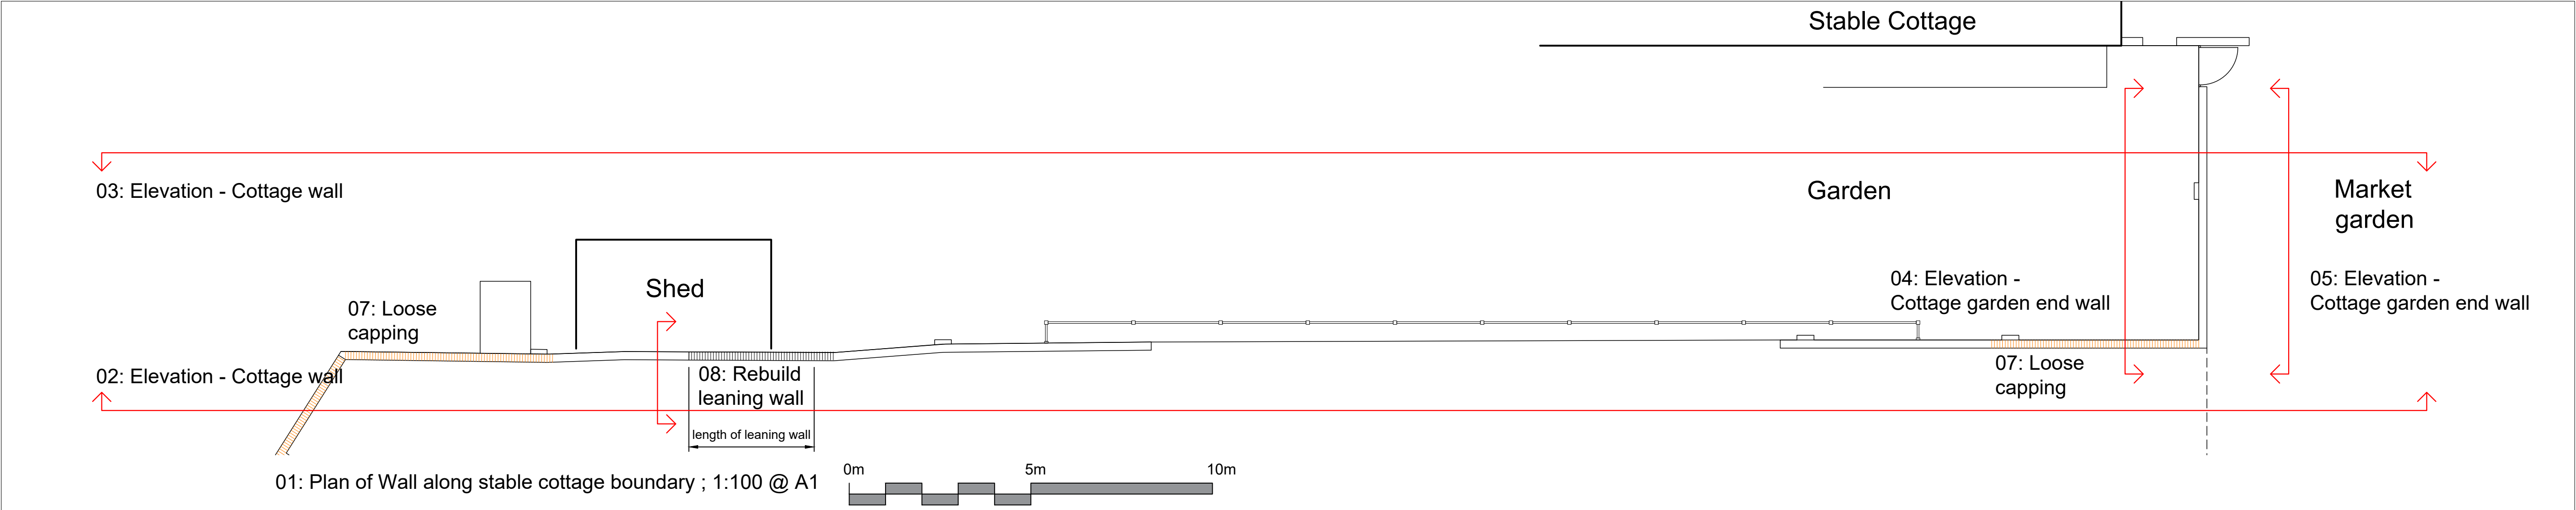

General Notes

1. This drawing is © copyright Hampshire County Council 2019. No unauthorised reproduction of any kind is permitted.
2. No dimensions to be scaled from this drawing—Verify all dimensions—prior to construction—Immediately report any discrepancies on the document to the Architect/Contract Administrator. This document shall be read in conjunction with associated models, specifications and related consultant's documents.
3. Drawing to be read with all relevant Architectural, Interiors, Structural, M&E, Drainage/Public Health, Landscape, Civils and Interiors drawings and specifications.
4. This map is reproduced from Ordnance Survey material with the permission of Ordnance Survey on behalf of the controller of Her Majesty's Stationery Office © Crown copyright. Unauthorised reproduction infringes Crown Copyright & may lead to prosecution or civil proceedings (100019180) 2019.

Hampshire County Council

Notes:

This drawing shall be read in conjunction with project specification.

Rev	Description	Date	By	Chkd
L1	A2 APPROVED FOR PLANNING STAGE	23/02/2021	SA	js

HCC Property Services,
Three Ministers House,
76 High Street, Winchester SO23 8UL
tel: (01962) 847801

PROJECT NAME
Staunton Country Park - SRI 2607 Wall Repairs

SHEET NAME
Storey Gardens Wall
North Wall
Proposed Elevations, Medium Term Solution

SCALE	DRAWN	CHKD	APRV
1:100 @ A1	IM	SA	XXX

DRAWING No.
project code - originator - volume - level - type - role - number version
C09277-HCC-ZZ -3160 L1 00

SUITABILITY
code description

A2 APPROVED FOR PLANNING STAGE