


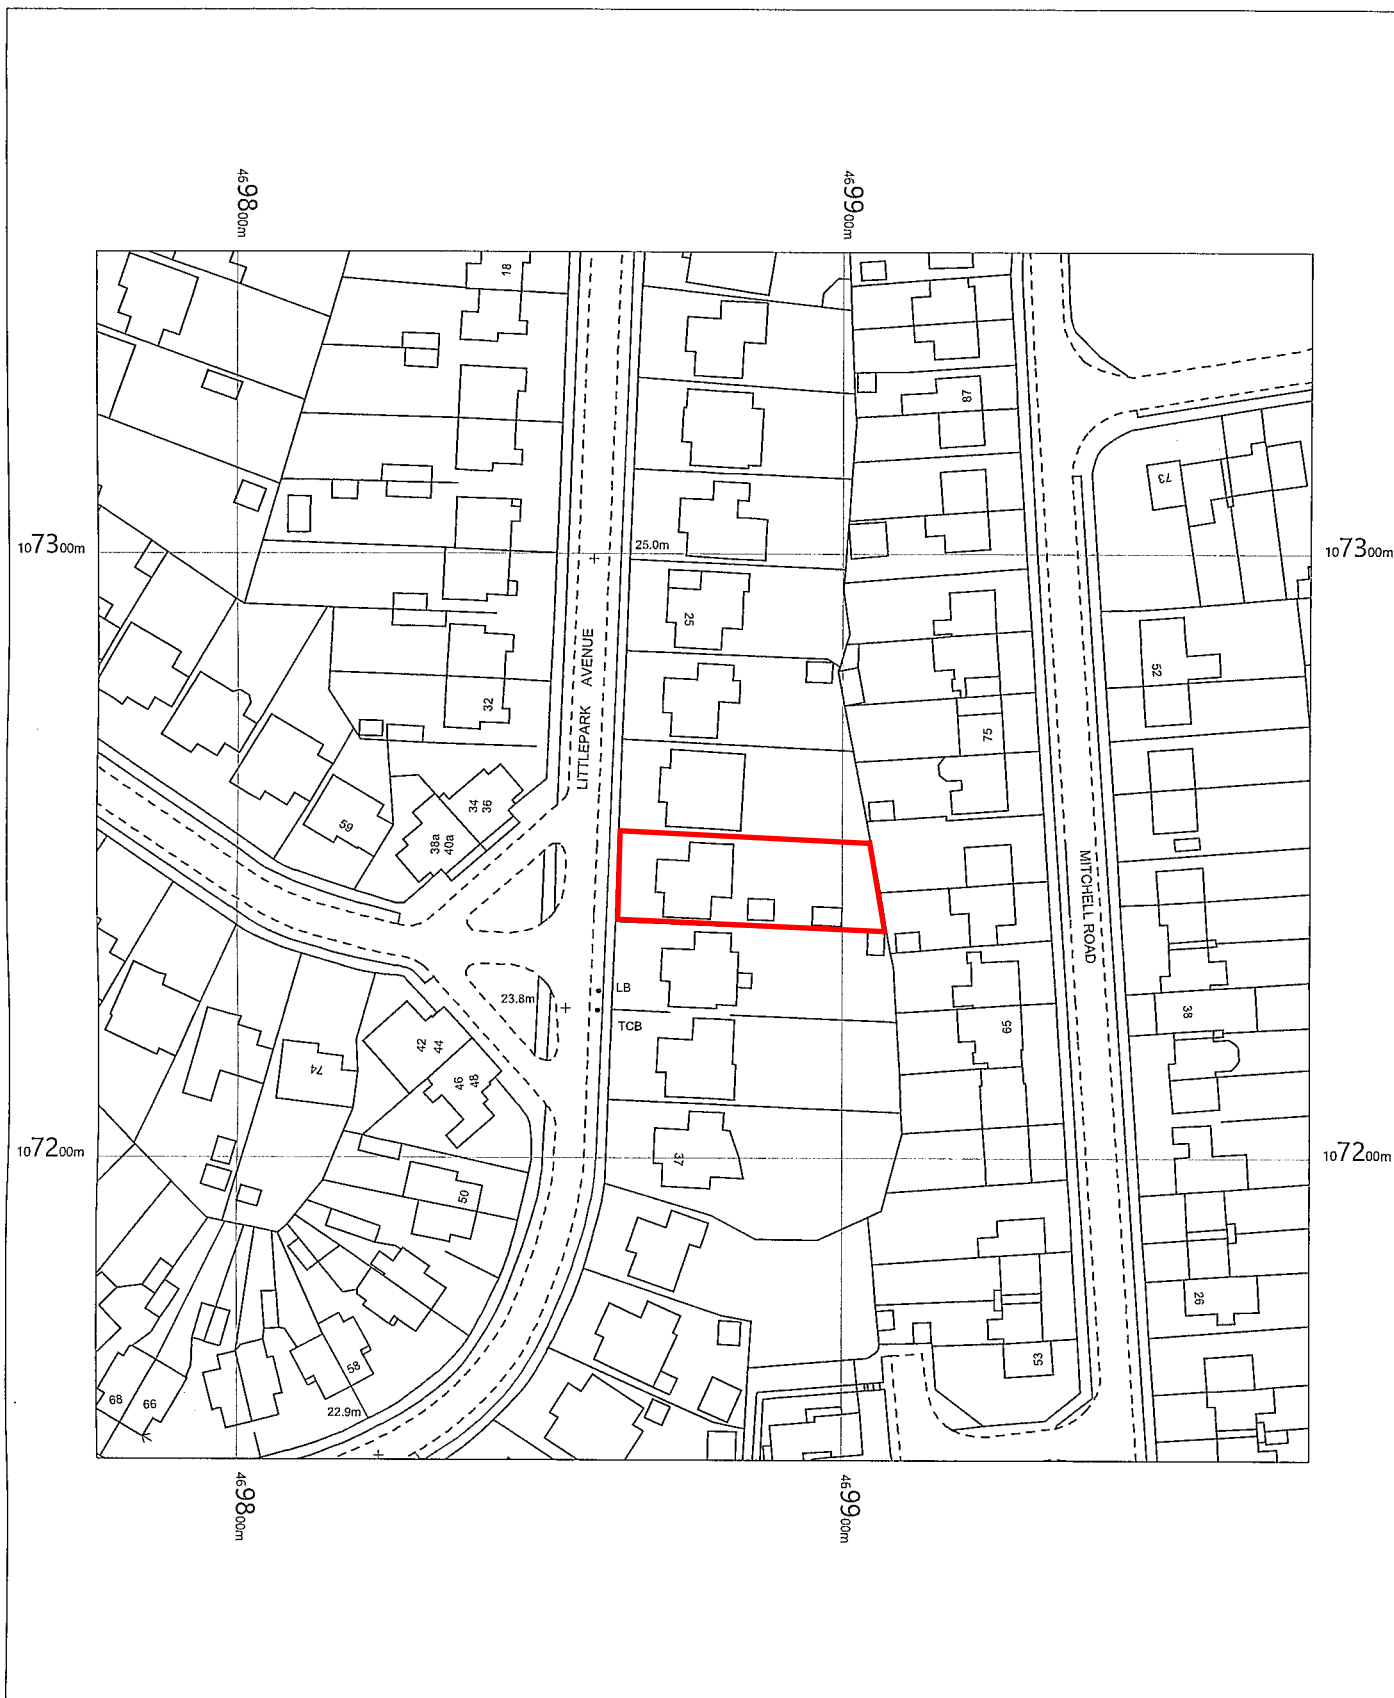

31 Littlepark Avenue,
Havant,
Hampshire
PO9 3QU

OS MasterMap 1250/2500/10000 scale
Tuesday, March 23, 2021, ID: MPMBW-00948507
www.blackwellmapping.co.uk

1:1250 scale print at A4, Centre: 469877 E, 107250 N

©Crown Copyright Ordnance Survey. Licence no. 100041041



BLACKWELL'S
MAPPING SERVICES
PERSONAL & PROFESSIONAL MAPPING
www.blackwellmapping.co.uk

TEL: 0800 151 2612
maps@blackwell.co.uk