



Department of Planning and Development
Havant Borough Council
Public Service Plaza
Civic Centre Road
Havant
Hampshire
PO9 2AX

Your ref
APP/20/00377

Our ref
PLAN-037719

Date
03/03/2021

Contact
Tel 0330 303 0119

Dear Sir/Madam,

Proposal: Single storey rear extension, alterations to fenestration to include velux cabrio window in rear roof elevation (approved 30.7.20). Request to discharge condition 4 (10.2.21).

Site: APP/20/00377: - 8, Kings Road, Emsworth, PO10 7HN.

Thank you for your letter dated 11/02/2021.

Southern Water would have no objections to discharge condition 4 relating to Sewer protection.

The public foul sewer needs to be protected in accordance with the details approved under the Build Over process, job reference number DS_BOS-122093.


An approval for the connection to the public sewer should be submitted under Section 106 of the Water Industry Act.

For any queries please contact us at: SouthernWaterPlanning@southernwater.co.uk

Yours faithfully,

Joff Edevane
Growth Planning Lead
Business Channels

SOUTHERN WATER

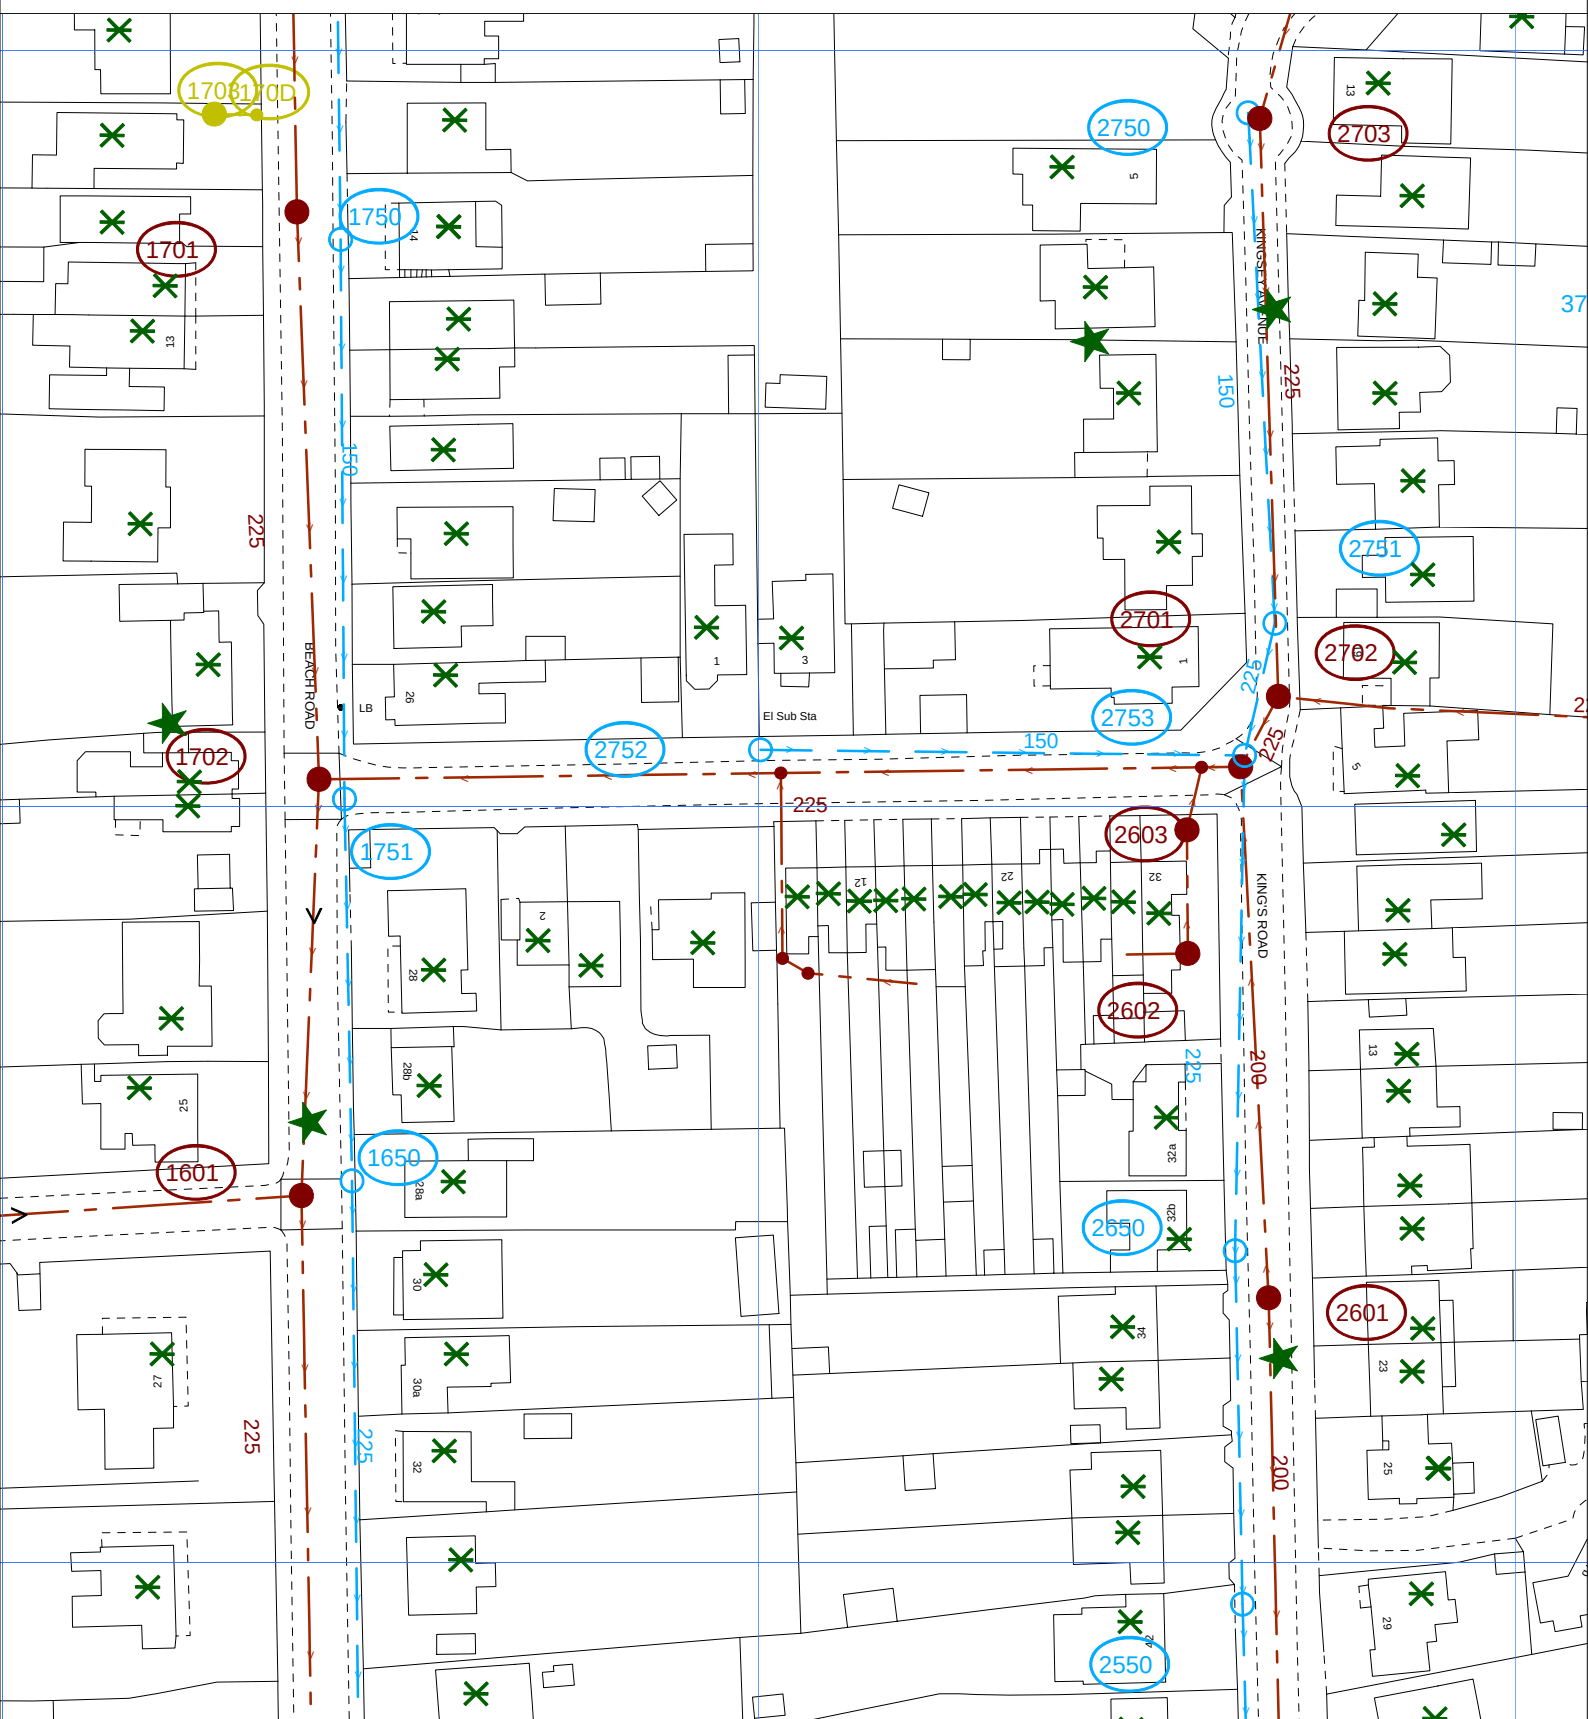

The positions of pipes shown on this plan are believed to be correct, but Southern Water Services Ltd accept no responsibility in the event of inaccuracy. The actual positions should be determined on site.

Based upon Ordnance Survey Digital Data with the permission of the controller of H.M.S.O. Crown Copyright Reserved Licence No. WU 298530

O.S. REF: SU7405NW

Scale: 1:1000

Screen Print

WARNING: BAC pipes are constructed of Bonded Asbestos Cement

WARNING: Unknown (UNK) materials may include Bonded Asbestos Cement



Printed By: sheetyv

Date: 2-3-2021

Southern Water MapGuide Browser

Requested By:

